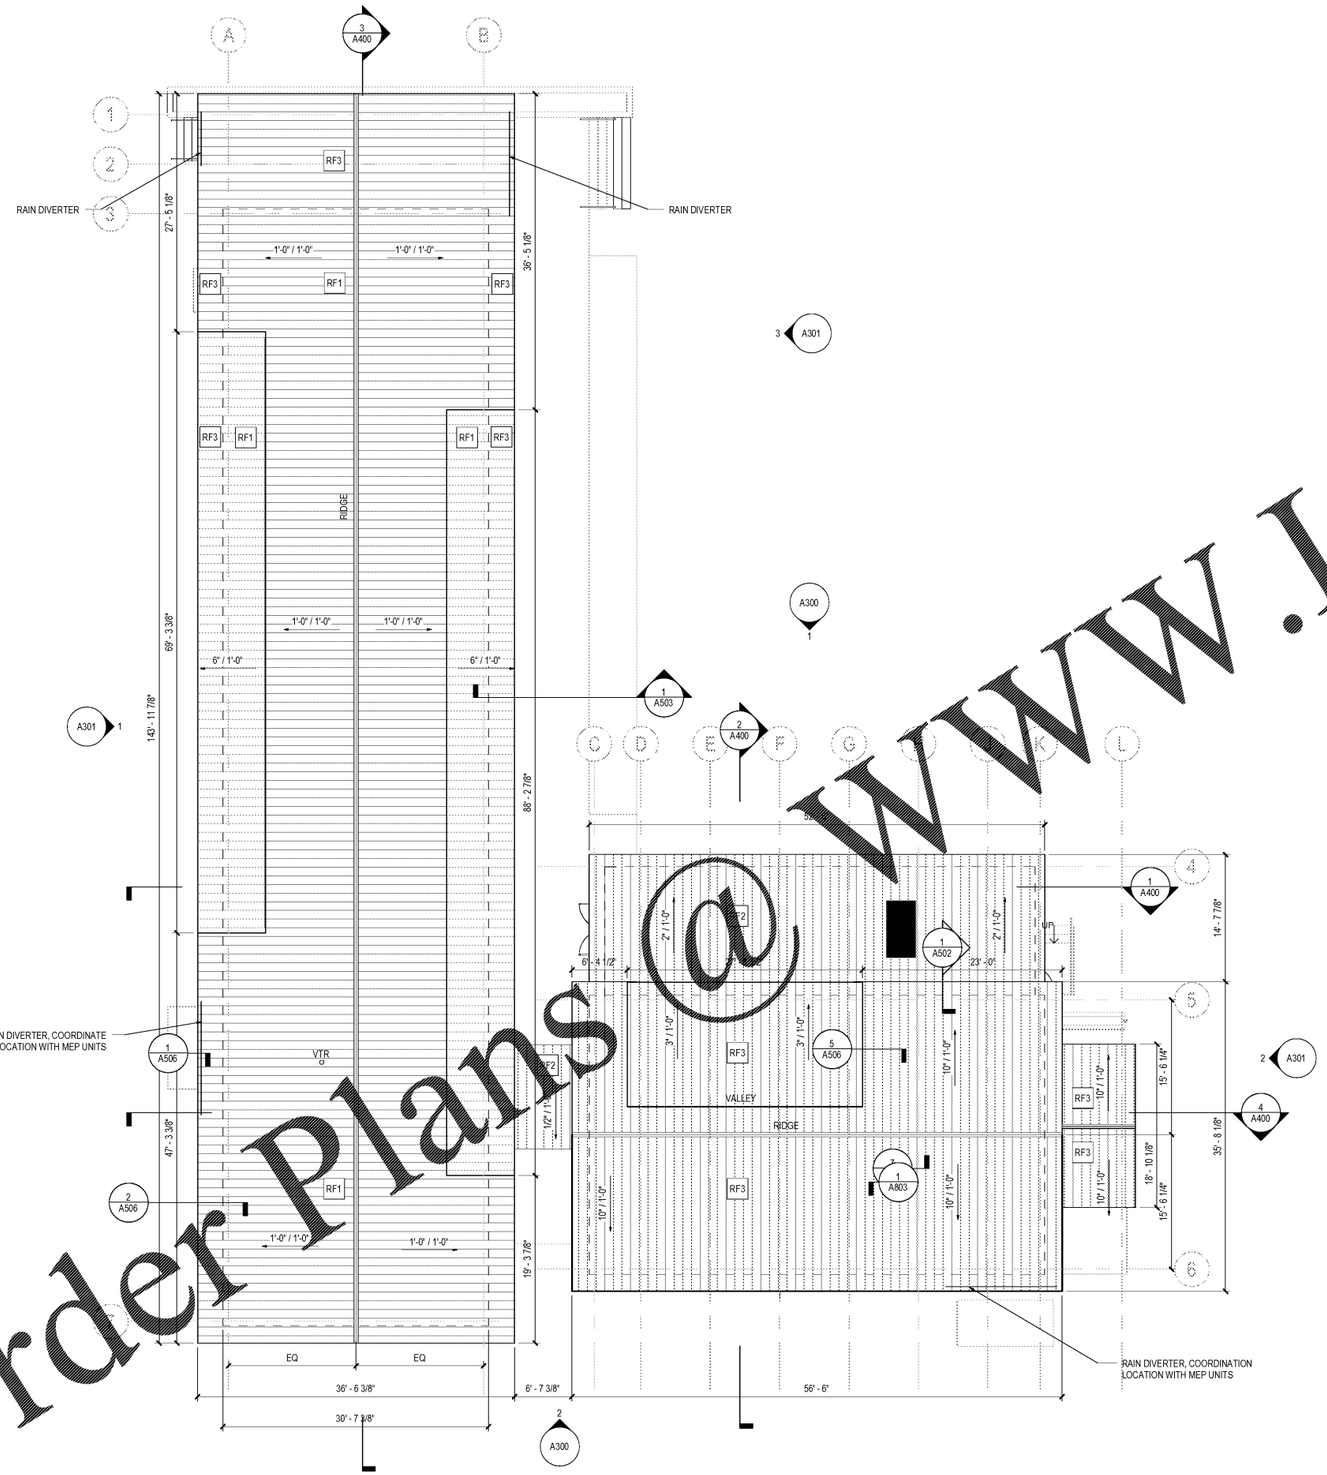

1 A151 ROOF PLAN
SCALE: 1/8" = 1'-0"

ROOF PLAN LEGEND

ROOFS

STRUCTURAL STANDING SEAM METAL ROOF SEAMS TO BE CENTERED BETWEEN OUTRIGGER PAIRS ON ADMIN BUILDING AND CENTERED ON GLULAM AT COUNCIL CHAMBERS.

FABRIC STRUCTURE, SEE SHEET A121 FOR BASIS OF DESIGN PRODUCT

SYMBOLS

SLOPE — DIRECTION OF SLOPE

VTR — VENT THROUGH ROOF, COORDINATE WITH PLUMBING

HIP/VALLEY/RIDGE

GENERAL NOTES

A SEE DETAIL 3 ON SHEET A511 FOR STANDING SEAM ALIGNMENT.

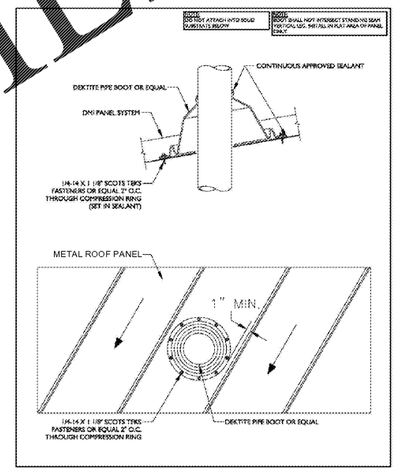

TYPICAL ROOF PENETRATION

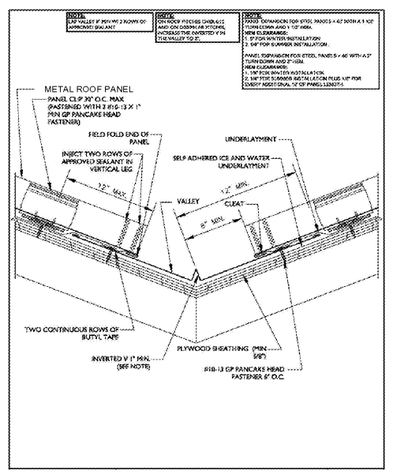

TYPICAL VALLEY DETAIL

North

0 2 4 8 16

SCALE: As indicated

Order Plans @ WWW.LDILine.com

liollio architecture
147 Wappoo Creek Drive
Suite 400
Charleston, SC 29412
P 843.762.2222

△	Revision Date	Description

Town of James Island

TOWN HALL

1122 Dills Bluff Road
Charleston, SC 29412

Project Number:	15102
Checked By:	JGC
Drawn By:	EGB
Date:	04/03/17
Scale:	As indicated

A151
ROOF PLAN

© Copyright 2016. All Rights Reserved. Reproduction, copying, or use of this drawing and designs shown thereon without written consent of Liollio Architecture, Inc. is prohibited and any infringement is subject to legal action.