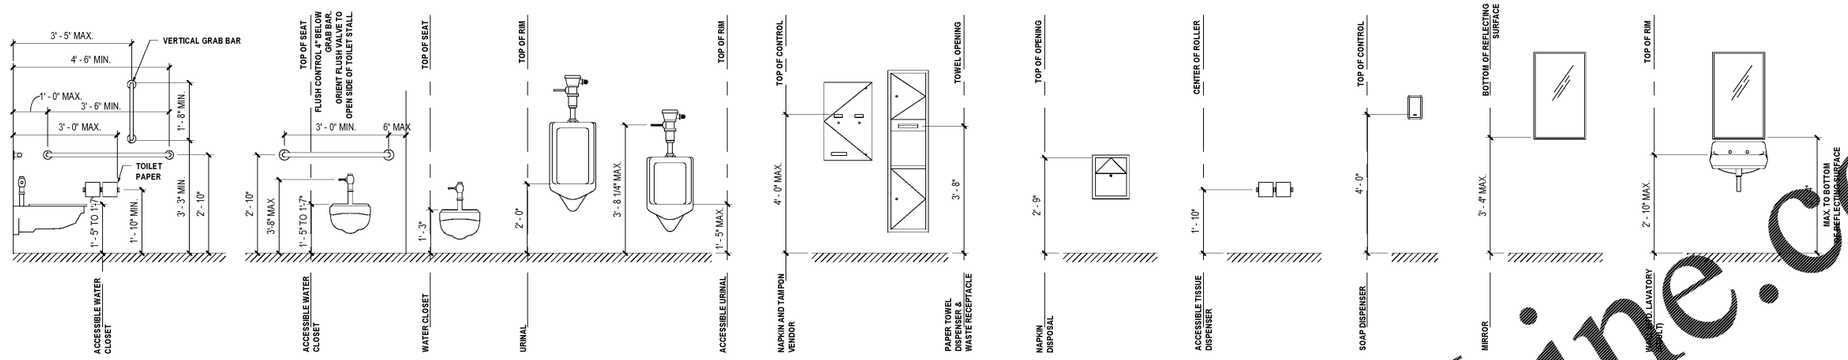

1 A200 TYPICAL MOUNTING HEIGHTS

SCALE: 1/2" = 1'-0"

SCHEDULE OF PLUMBING FIXTURES & ACCESSORIES

	NO.	ITEM	MANUF.	MODEL NO.	REMARKS
RESTROOM	1	LAVATORIES	----------	----------	SEE PLUMBING
	2	URINALS	----------	----------	SEE PLUMBING
	3	WATER CLOSETS	----------	----------	SEE PLUMBING
	4	DRINKING FOUNTAINS	----------	----------	SEE PLUMBING
	5	TOILET TISSUE DISPENSER	BOBRICK	B-4288	---
	6	SOAP DISPENSER	BOBRICK	B-26607	---
	7	MIRROR	BOBRICK	B-165 2448	MIRROR ABOVE SINKS
	8	WARM-AIR DRYER	BOBRICK	B-7128	STAINLESS STEEL COVER
	9	SANITARY NAPKIN DISPOSAL UNIT	BOBRICK	B-270	---
	10	WALL MOUNTED BABY CHANGING STATION	BOBRICK	KB200-SS	IN GROUP RESTROOMS
HC ACCESSIBLE	11	GRAB BARS	BOBRICK	B6806	HORIZONTAL AND VERTICAL
	12	LAVATORIES	----------	----------	SEE PLUMBING
	13	URINALS	----------	----------	SEE PLUMBING
	14	WATER CLOSET	----------	----------	SEE PLUMBING
	15	FULL LENGTH MIRROR	BOBRICK	B-165 2472	---
	16	DRINKING FOUNTAIN	----------	----------	SEE PLUMBING
MISC.	17	UTILITY SHELF	BOBRICK	B-239 X 34	1 EACH AT EACH JANITOR CLOSET
	18	ROBE HOOK	BOBRICK	216	1 EACH AT BACK OF OFFICE & SINGLE OCUPANT TOILET ROOM DOOR, ONE ON EACH TOILET COMPARTMENT DOOR LOCATED ON SIDE FARTHEST FROM HINGE, 1 AT EACH CHILD'S BABY CHANGING STATION
	19	MOP & BROOM HOLDER	----------	----------	SEE 17 UTILITY SHELF
	20	MOP SINK	----------	----------	SEE PLUMBING
	21	UNDERLAVATORY GUARD	----------	----------	AT EVERY SINK WITH EXPOSED PIPING
	22	PAPER TOWEL DISPENSER / WASTE RECEPTABLE	BOBRICK	B3942	---
	23	PAPER TOWEL DISPENSER	BOBRICK	2620	---
	24	SURFACE MOUNT DOOR BUMPER	BOBRICK	297	---

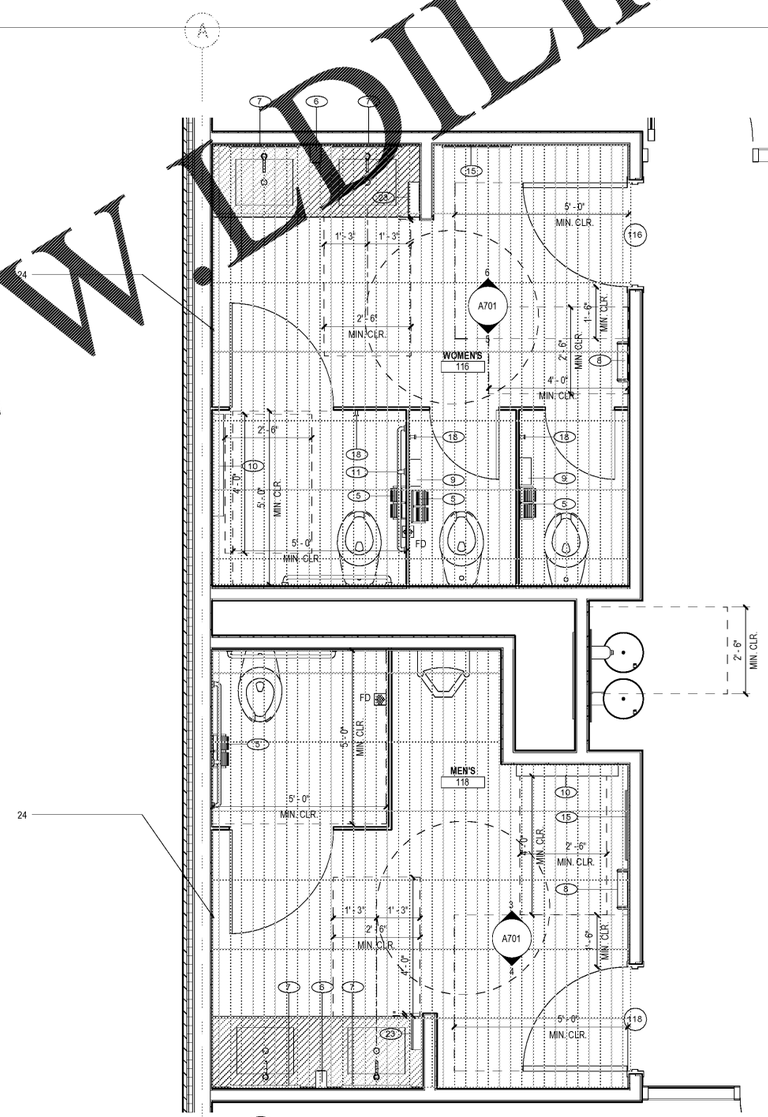

2 A101 A200 RESTROOM PLAN ENLARGEMENT
1/2" = 1'-0"

Order Plans @ WWW.LDILine.com

liollio architecture
147 Wappoo Creek Drive
Suite 400
Charleston, SC 29412
P 843.762.2222

△	Revision Date	Description

Town of James Island

TOWN HALL

1122 Dills Bluff Road
Charleston, SC 29412

Project Number:	15102
Checked By:	JGC
Drawn By:	EGB
Date:	04/03/17
Scale:	

A200
ENLARGED PLANS

© Copyright 2016. All Rights Reserved. Reproduction, copying, or use of this drawing and designs shown thereon without written consent of Liollio Architecture, Inc. is prohibited and any infringement is subject to legal action.