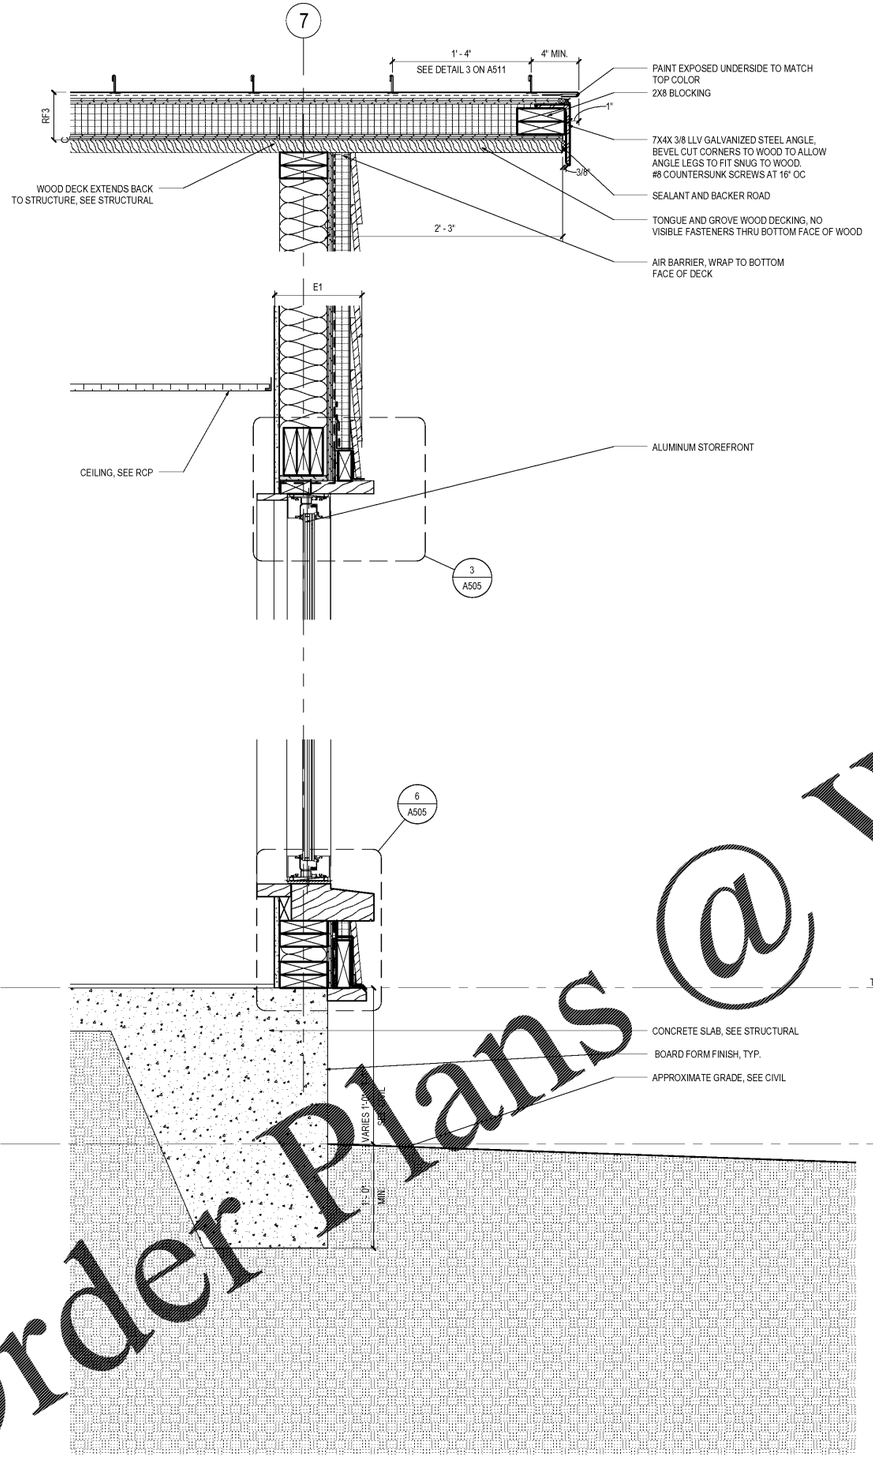

2 A400|A500 END WALL SECTION
1 1/2" = 1'-0"

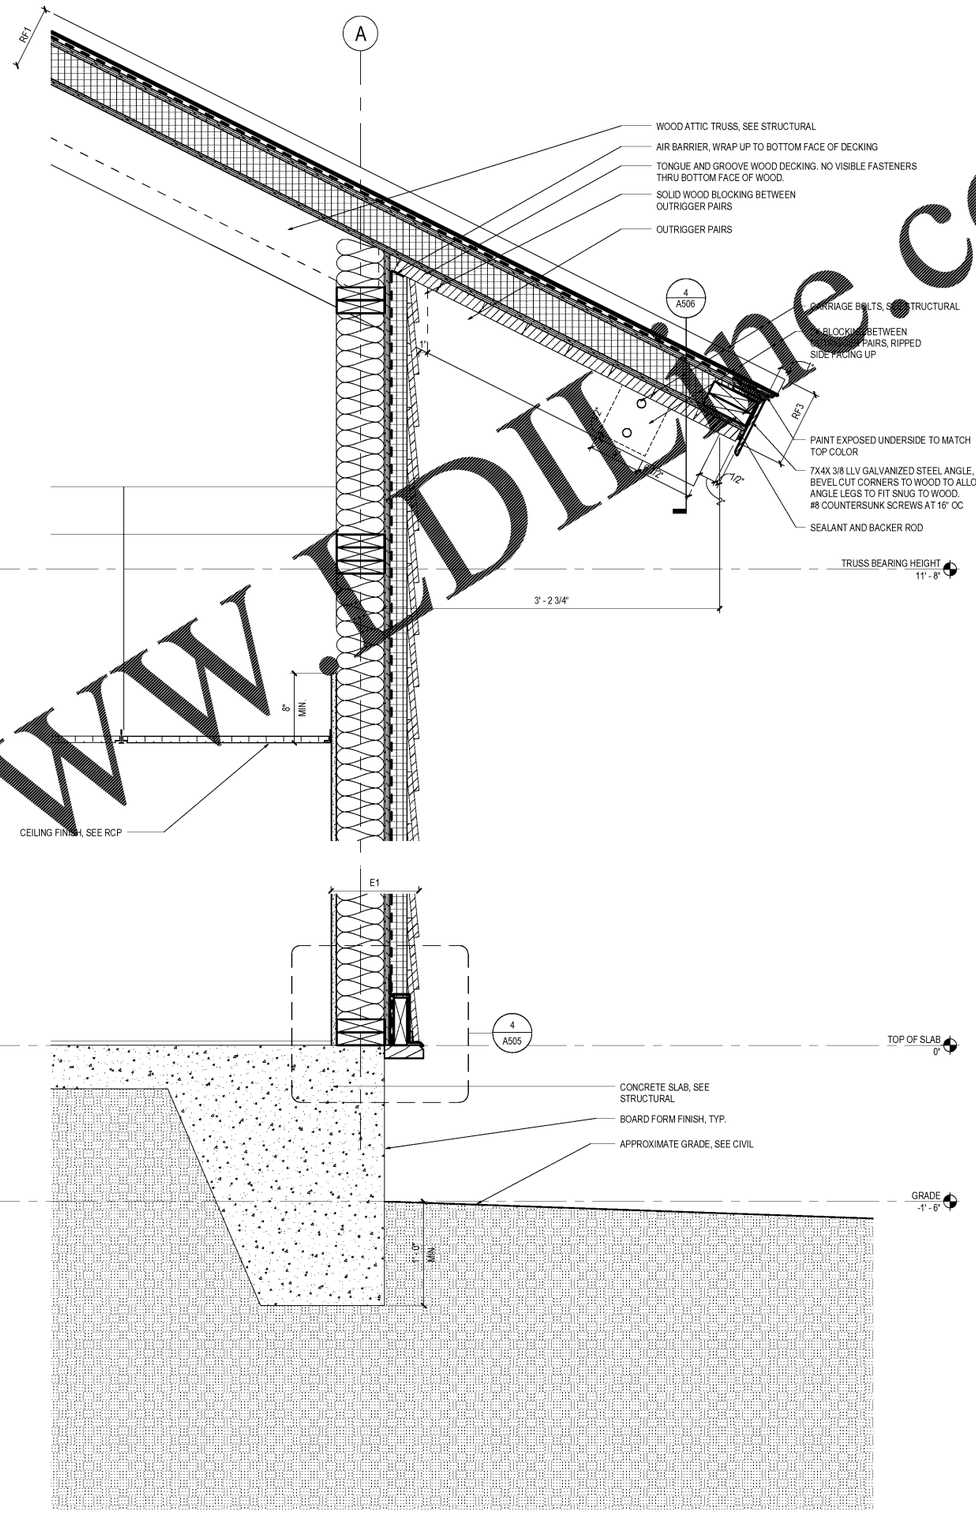

1 A400|A500 TYPICAL WALL SECTION AT DORMER
1 1/2" = 1'-0"

Order Plans @ www.EDIone.com

liollio architecture
147 Wappoo Creek Drive
Suite 400
Charleston, SC 29412
P 843.762.2222

△	Revision Date	Description

Town of James Island

TOWN HALL

1122 Dills Bluff Road
Charleston, SC 29412

Project Number:	15102
Checked By:	JGC
Drawn By:	EGB
Date:	04/03/17
Scale:	

A500
WALL SECTIONS

© Copyright 2016. All Rights Reserved. Reproduction, copying, or use of this drawing and designs shown thereon without written consent of Liollio Architecture, Inc. is prohibited and any infringement is subject to legal action.