SCHEDULE - DOOR AND FRAME

	Door						Frame					
Mark	Type	Material	Finish	Width	Height	Thickness	Type	Material	Head	Jamb	Sill	Comments
100	B2	ALUM/GLASS	--	6' - 0"	8' - 0"	1 3/4"	--	SF	3/A505	J5	S4	
100A	A	WD	TRANSLUCENT FINISH- SATIN SHEEN	3' - 0"	8' - 0"	1 3/4"	2	ALUM	H4	J4	S1	
101	B	ALUM/GLASS	--	3' - 0"	8' - 0"	1 3/4"	--	SF	H4	J4	S2	
102	A	WD	TRANSLUCENT FINISH- SATIN SHEEN	3' - 0"	8' - 0"	1 3/4"	3	ALUM	H4	J4	S1	
103	A	WD	TRANSLUCENT FINISH- SATIN SHEEN	3' - 0"	8' - 0"	1 3/4"	2	ALUM	H4	J4	S1	
104	A	WD	TRANSLUCENT FINISH- SATIN SHEEN	3' - 0"	8' - 0"	1 3/4"	3	ALUM	H4	J4	S1	
105	A	WD	TRANSLUCENT FINISH- SATIN SHEEN	3' - 0"	8' - 0"	1 3/4"	3	ALUM	H4	J4	S1	
106	A	WD	TRANSLUCENT FINISH- SATIN SHEEN	3' - 0"	8' - 0"	1 3/4"	3	ALUM	H4	J4	S1	
107	A	WD	TRANSLUCENT FINISH- SATIN SHEEN	3' - 0"	8' - 0"	1 3/4"	3	ALUM	H4	J4	S1	
108	A	WD	TRANSLUCENT FINISH- SATIN SHEEN	3' - 0"	8' - 0"	1 3/4"	3	ALUM	H4	J4	S1	
109	A	WD	TRANSLUCENT FINISH- SATIN SHEEN	3' - 0"	8' - 0"	1 3/4"	3	ALUM	H4	J4	S1	
110	A	WD	TRANSLUCENT FINISH- SATIN SHEEN	3' - 0"	8' - 0"	1 3/4"	3	ALUM	H4	J4	S1	
111	A	WD	TRANSLUCENT FINISH- SATIN SHEEN	3' - 0"	8' - 0"	1 3/4"	3	ALUM	H4	J4	S1	
113	A	WD	TRANSLUCENT FINISH- SATIN SHEEN	3' - 0"	8' - 0"	1 3/4"	3	ALUM	H4	J4	S1	
114	B	WD	TRANSLUCENT FINISH- SATIN SHEEN	3' - 0 1/4"	8' - 0"	1 1/2"	--	SF	H4	J4	S2	
115	A	WD	TRANSLUCENT FINISH- SATIN SHEEN	3' - 0"	8' - 0"	1 3/4"	3	ALUM	H4	J4	S1	
116	A	WD	TRANSLUCENT FINISH- SATIN SHEEN	3' - 0"	8' - 0"	1 3/4"	2	HM	H1	J1	S1	
117	A	WD	TRANSLUCENT FINISH- SATIN SHEEN	3' - 0"	8' - 0"	1 3/4"	2	HM	H1	J1	S1	
118	A	WD	TRANSLUCENT FINISH- SATIN SHEEN	3' - 0"	8' - 0"	1 3/4"	2	HM	H1	J1	S1	
119	A	WD	TRANSLUCENT FINISH- SATIN SHEEN	3' - 0"	8' - 0"	1 3/4"	2	HM	H1	J1	S1	
119A	A	HM	PAINTED TO MATCH ADJACENT WALL	2' - 0"	7' - 0"	1 3/4"	2	HM	H1	J1	S1	
120	B	ALUM/GLASS	--	3' - 0"	8' - 0"	1 1/2"	--	SF	H4		S2	
121	B2	ALUM/GLASS	--	6' - 0"	8' - 0"	1 3/4"	--	SF	H2	J5	S4	
122	E	SYP WD	PAINTED P4	3' - 0"	10' - 2"	1 3/4"	--	--	505		A505	SEE EXTERIOR FINISH CARPENTRY SECTION 062013 BY DOOR MANUFACTURER
200A	B2	ALUM/GLASS	--	6' - 0"	8' - 0"	1 3/4"	--	SF	3/A5	J5	S	
200B	B2	ALUM/GLASS	--	6' - 0"	8' - 0"	1 3/4"	--	SF	3/A505	J5	S	
200C	B2	ALUM/GLASS	--	6' - 0"	8' - 0"	1 3/4"	--	SF	3/A505	J5	S4	
201	A	HM	TRANSLUCENT FINISH- SATIN SHEEN	3' - 0"	7' - 0"	1 3/4"	2	HM	H1	J1	S1	
202	A	HM	PAINTED TO MATCH SIDING	3' - 0"	7' - 0"	1 3/4"	2	HM	H3	J3	S3	
203	A	HM	PAINTED TO MATCH SIDING	3' - 0"	7' - 0"	1 3/4"	2	HM	H3	J3	S3	
A2	A	HM	TRANSLUCENT FINISH- SATIN SHEEN	3' - 0"	7' - 0"	1 3/4"	2	HM	H1	J1	S1	
S1	D	WD/SCREEN	TRANSLUCENT FINISH- SATIN SHEEN	6' - 0"	8' - 0"	1 3/4"	--	WD				BRONZE SCREEN
S2	C	WD/SCREEN	TRANSLUCENT FINISH- SATIN SHEEN	3' - 0"	8' - 0"	1 3/4"	--	WD				BRONZE SCREEN

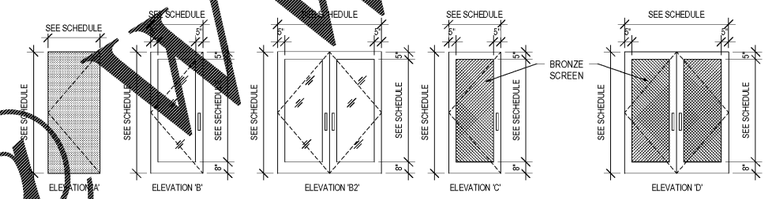

DOOR ELEVATIONS

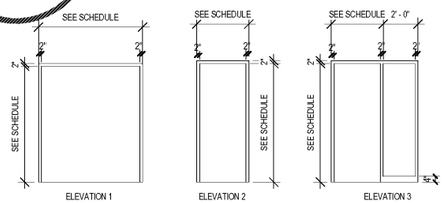

DOOR FRAME ELEVATIONS

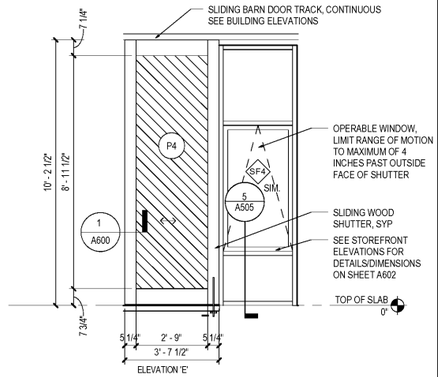

SHUTTER DOOR ELEVATION

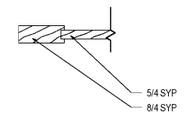

1 A600 SHUTTER DOOR EDGE DETAIL

SCALE: 1 1/2" = 1'-0"

liollio architecture
147 Wappoo Creek Drive
Suite 400
Charleston, SC 29412

P 843.762.2222

△	Revision Date	Description

Town of James Island

TOWN HALL

1122 Dills Bluff Road
Charleston, SC 29412

Project Number:	15102
Checked By:	JGC
Drawn By:	EGB
Date:	04/03/17
Scale:	

A600

DOOR AND WINDOW SCHEDULE AND TYPES

Order Plans @ WWW.LDLine.com

© Copyright 2016. All Rights Reserved. Reproduction, copying, or use of this drawing and designs shown thereon without written consent of Liollio Architecture, Inc. is prohibited and any infringement is subject to legal action.