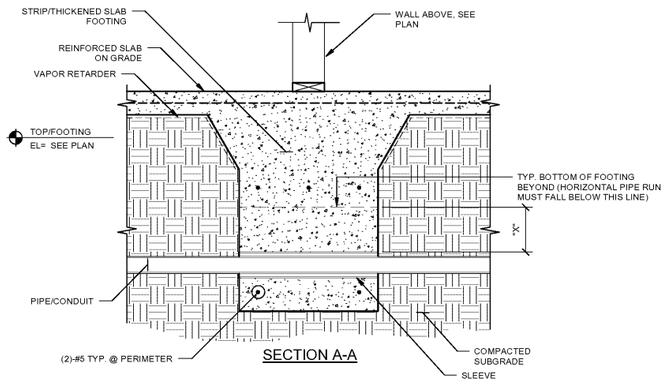

SECTION A-A

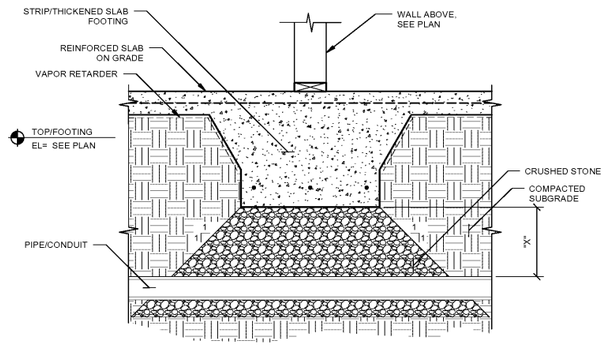

SECTION B-B

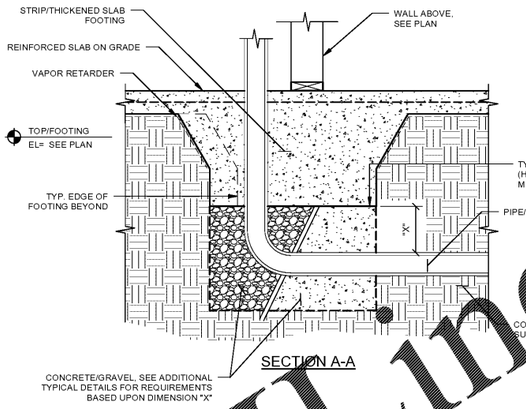

SECTION A-A

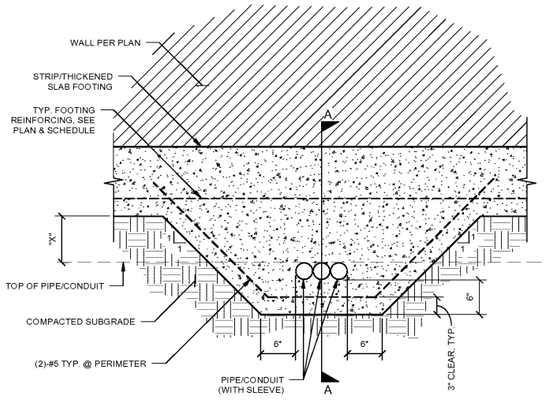

CASE 1
(0'-0" < "X" ≤ 1'-0")

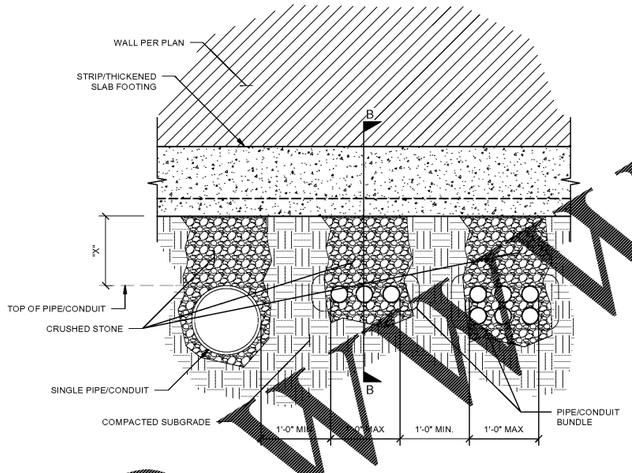

CASE 2
(1'-0" < "X" < 2'-0")

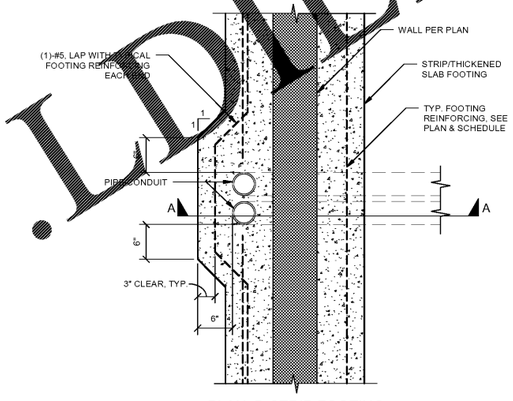

PLAN @ STRIP FOOTING

NOTES:
1. TOP OF FOOTING VARIES, COORDINATE WITH PLANS
2. IN NO CASE SHALL HORIZONTAL RUN OF PIPE/CONDUIT (INCLUDING ELBOWS) ENCROACH WITHIN LIMITS OF REQUIRED FOOTING SIZE. IF SUCH A CASE ARISES, FOOTINGS SHALL BE DROPPED BELOW PIPE/CONDUIT (SEE ADDITIONAL TYPICAL DETAILS FOR STEPPED FOOTING REQUIREMENTS AND PIPE/CONDUIT WALL PENETRATIONS)
3. PIPE/CONDUIT SHALL NOT BE PERMITTED BELOW SPREAD FOOTINGS

1 TYP. PIPE/CONDUIT BELOW STRIP/THICKENED SLAB FOOTING
1" = 1'-0"

NOTES:
1. IN NO CASE SHALL HORIZONTAL RUN OF PIPE/CONDUIT (INCLUDING ELBOWS) ENCROACH WITHIN LIMITS OF REQUIRED FOOTING SIZE. IF SUCH A CASE ARISES, FOOTINGS SHALL BE DROPPED BELOW PIPE/CONDUIT (SEE ADDITIONAL TYPICAL DETAILS FOR STEPPED FOOTING REQUIREMENTS AND PIPE/CONDUIT WALL PENETRATIONS)
2. PIPING OR CONDUIT SHALL NOT BE PERMITTED BELOW SPREAD FOOTINGS

2 TYP. PIPE/CONDUIT VERTICAL PENETRATION AT STRIP/THICKENED SLAB FOOTING
1" = 1'-0"

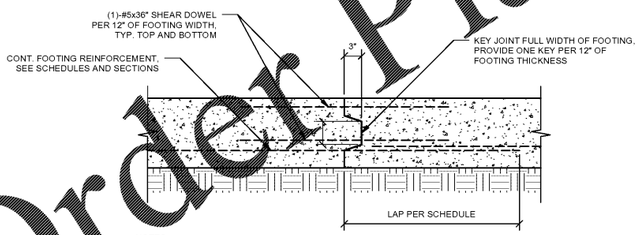

NOTES:
1. DO NOT LOCATE CONSTRUCTION JOINTS IN COLUMN FOOTINGS OR ENLARGED SECTIONS OF CONTINUOUS STRIP FOOTINGS.
2. EXTEND REINFORCING FROM FIRST POUR THRU BULKHEAD ADEQUATE DISTANCE TO ENSURE A CLASS "B" SPLICE WITH REINFORCING FOR SECOND POUR.

3 TYP. FOOTING CONSTRUCTION JOINT
1" = 1'-0"

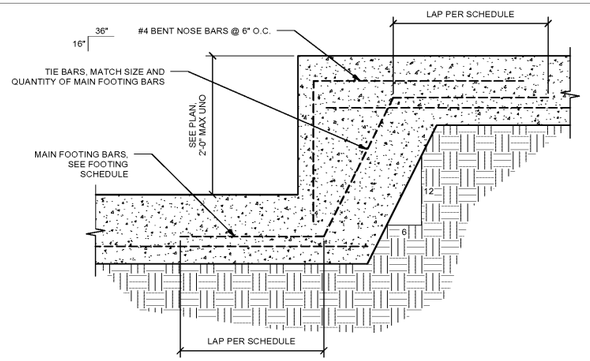

NOTES:
1. PROVIDE STEP FOOTINGS AT ALL LOCATIONS INDICATED ON PLAN
2. PROVIDE STEP FOOTINGS AS REQUIRED TO AVOID PIPING AND OTHER MISC. MECHANICAL ITEMS

4 TYP. STEP FOOTING/THICKENED SLAB
1" = 1'-0"

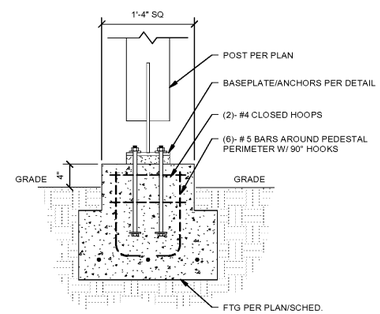

5 TYP. CONCRETE PEDESTAL
1" = 1'-0"

Order Plans @ WWW.LDLine.com

liollio architecture
147 Wappoo Creek Drive
Suite 400
Charleston, SC 29412
P 843.762.2222

ADC ENGINEERING SPECIALISTS

SOUTH CAROLINA — ADC ENGINEERING INC. NO. 00253 — CERTIFICATE OF AUTHORIZATION

SOUTH CAROLINA — No. 11950 — REGISTERED PROFESSIONAL ENGINEER — JEFFREY M. ZOLLO

△	Revision Date	Description

Town of James Island

TOWN HALL

1122/1126 Dills Bluff Rd.
Charleston, SC
29412

Project Number:	15102
ADC Project Number:	15304
Checked By:	JMD
Drawn By:	WLB
Date:	04/03/17
Scale:	

S401
TYPICAL DETAILS

© Copyright 2016. All Rights Reserved. Reproduction, copying, or use of this drawing and designs shown thereon without written consent of Liollio Architecture, Inc. is prohibited and any infringement is subject to legal action.