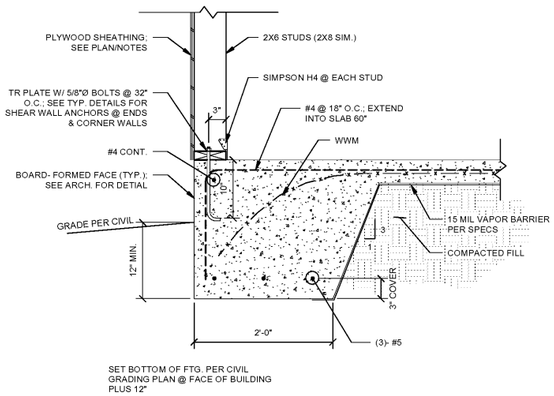

1 TYP. SECTION @ EXTERIOR
1" = 1'-0"

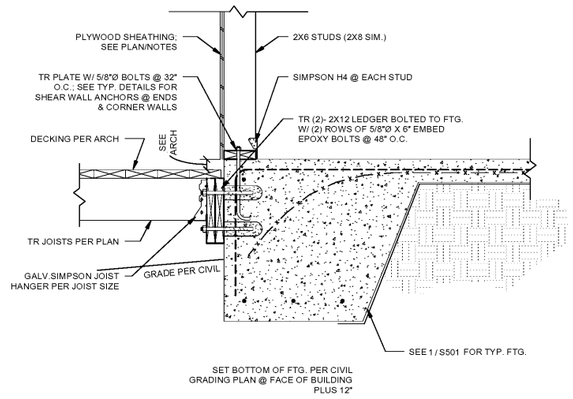

2 TYP. SECTION @ LEDGER
1" = 1'-0"

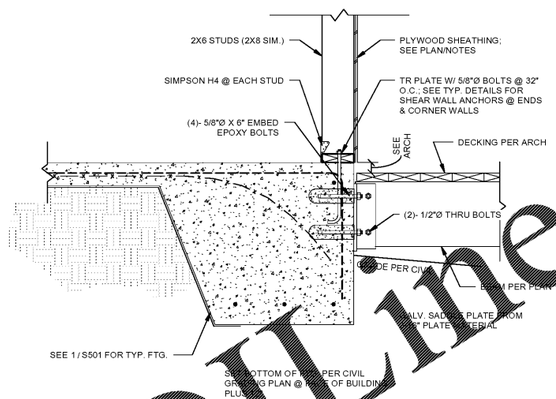

3 TYP. SECTION @ BEAM HANGER
1" = 1'-0"

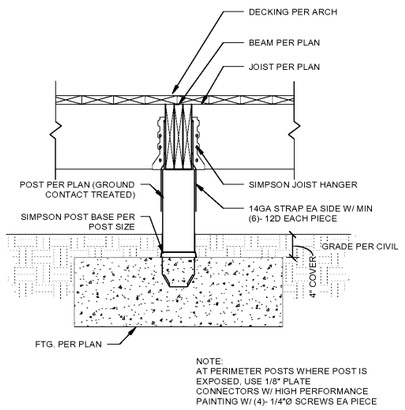

4 SECTION @ WOOD POST
1" = 1'-0"

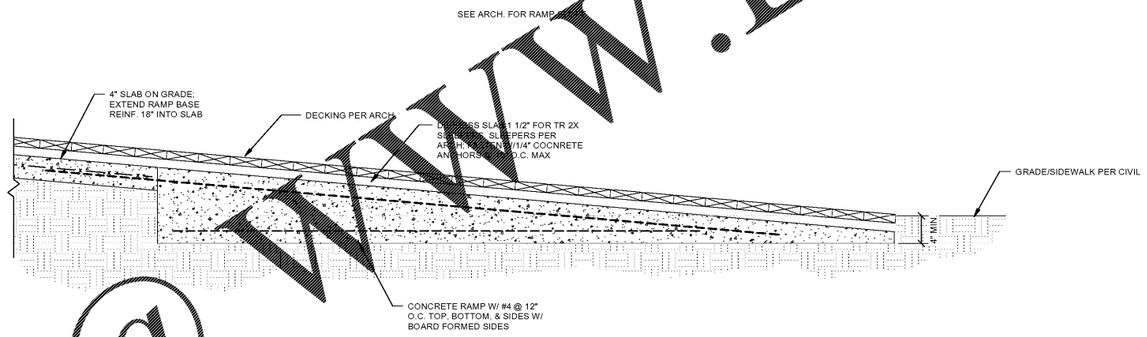

5 SECTION @ BOTTOM OF RAMP
1" = 1'-0"

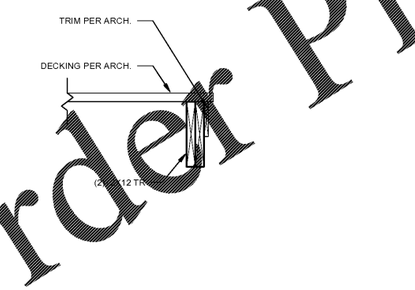

6 SECTION @ EDGE OF RAMP
1" = 1'-0"

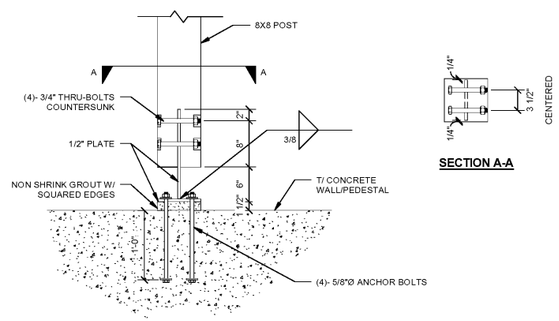

7 KNIFE PLATE @ B/COLUMN DETAIL
1" = 1'-0"

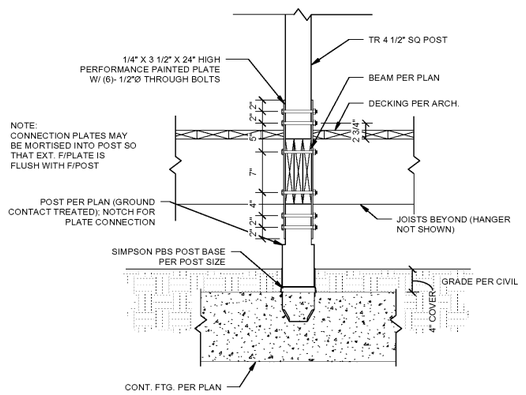

8 SECTION @ SCREENED PORCH POST
1" = 1'-0"

Order Plans @ WWW.LDLine.com

liollio architecture
147 Wappoo Creek Drive
Suite 400
Charleston, SC 29412
P 843.762.2222

ADC ENGINEERING SPECIALISTS

SOUTH CAROLINA ADC ENGINEERING INC. NO. 00253 CERTIFICATE OF AUTHORIZATION

SOUTH CAROLINA No. 11950 REGISTERED PROFESSIONAL ENGINEER

△	Revision Date	Description

Town of James Island

TOWN HALL

1122/1126 Dills Bluff Rd.
Charleston, SC
29412

Project Number:	15102
ADC Project Number:	15304
Checked By:	JMD
Drawn By:	WLB
Date:	04/03/17
Scale:	

S501
SECTIONS & DETAILS

© Copyright 2016. All Rights Reserved. Reproduction, copying, or use of this drawing and designs shown thereon without written consent of Liollio Architecture, Inc. is prohibited and any infringement is subject to legal action.