Notes:

1. Equipment platform designed for mechanical equipment only. This space is not intended for occupants other than during general maintenance.

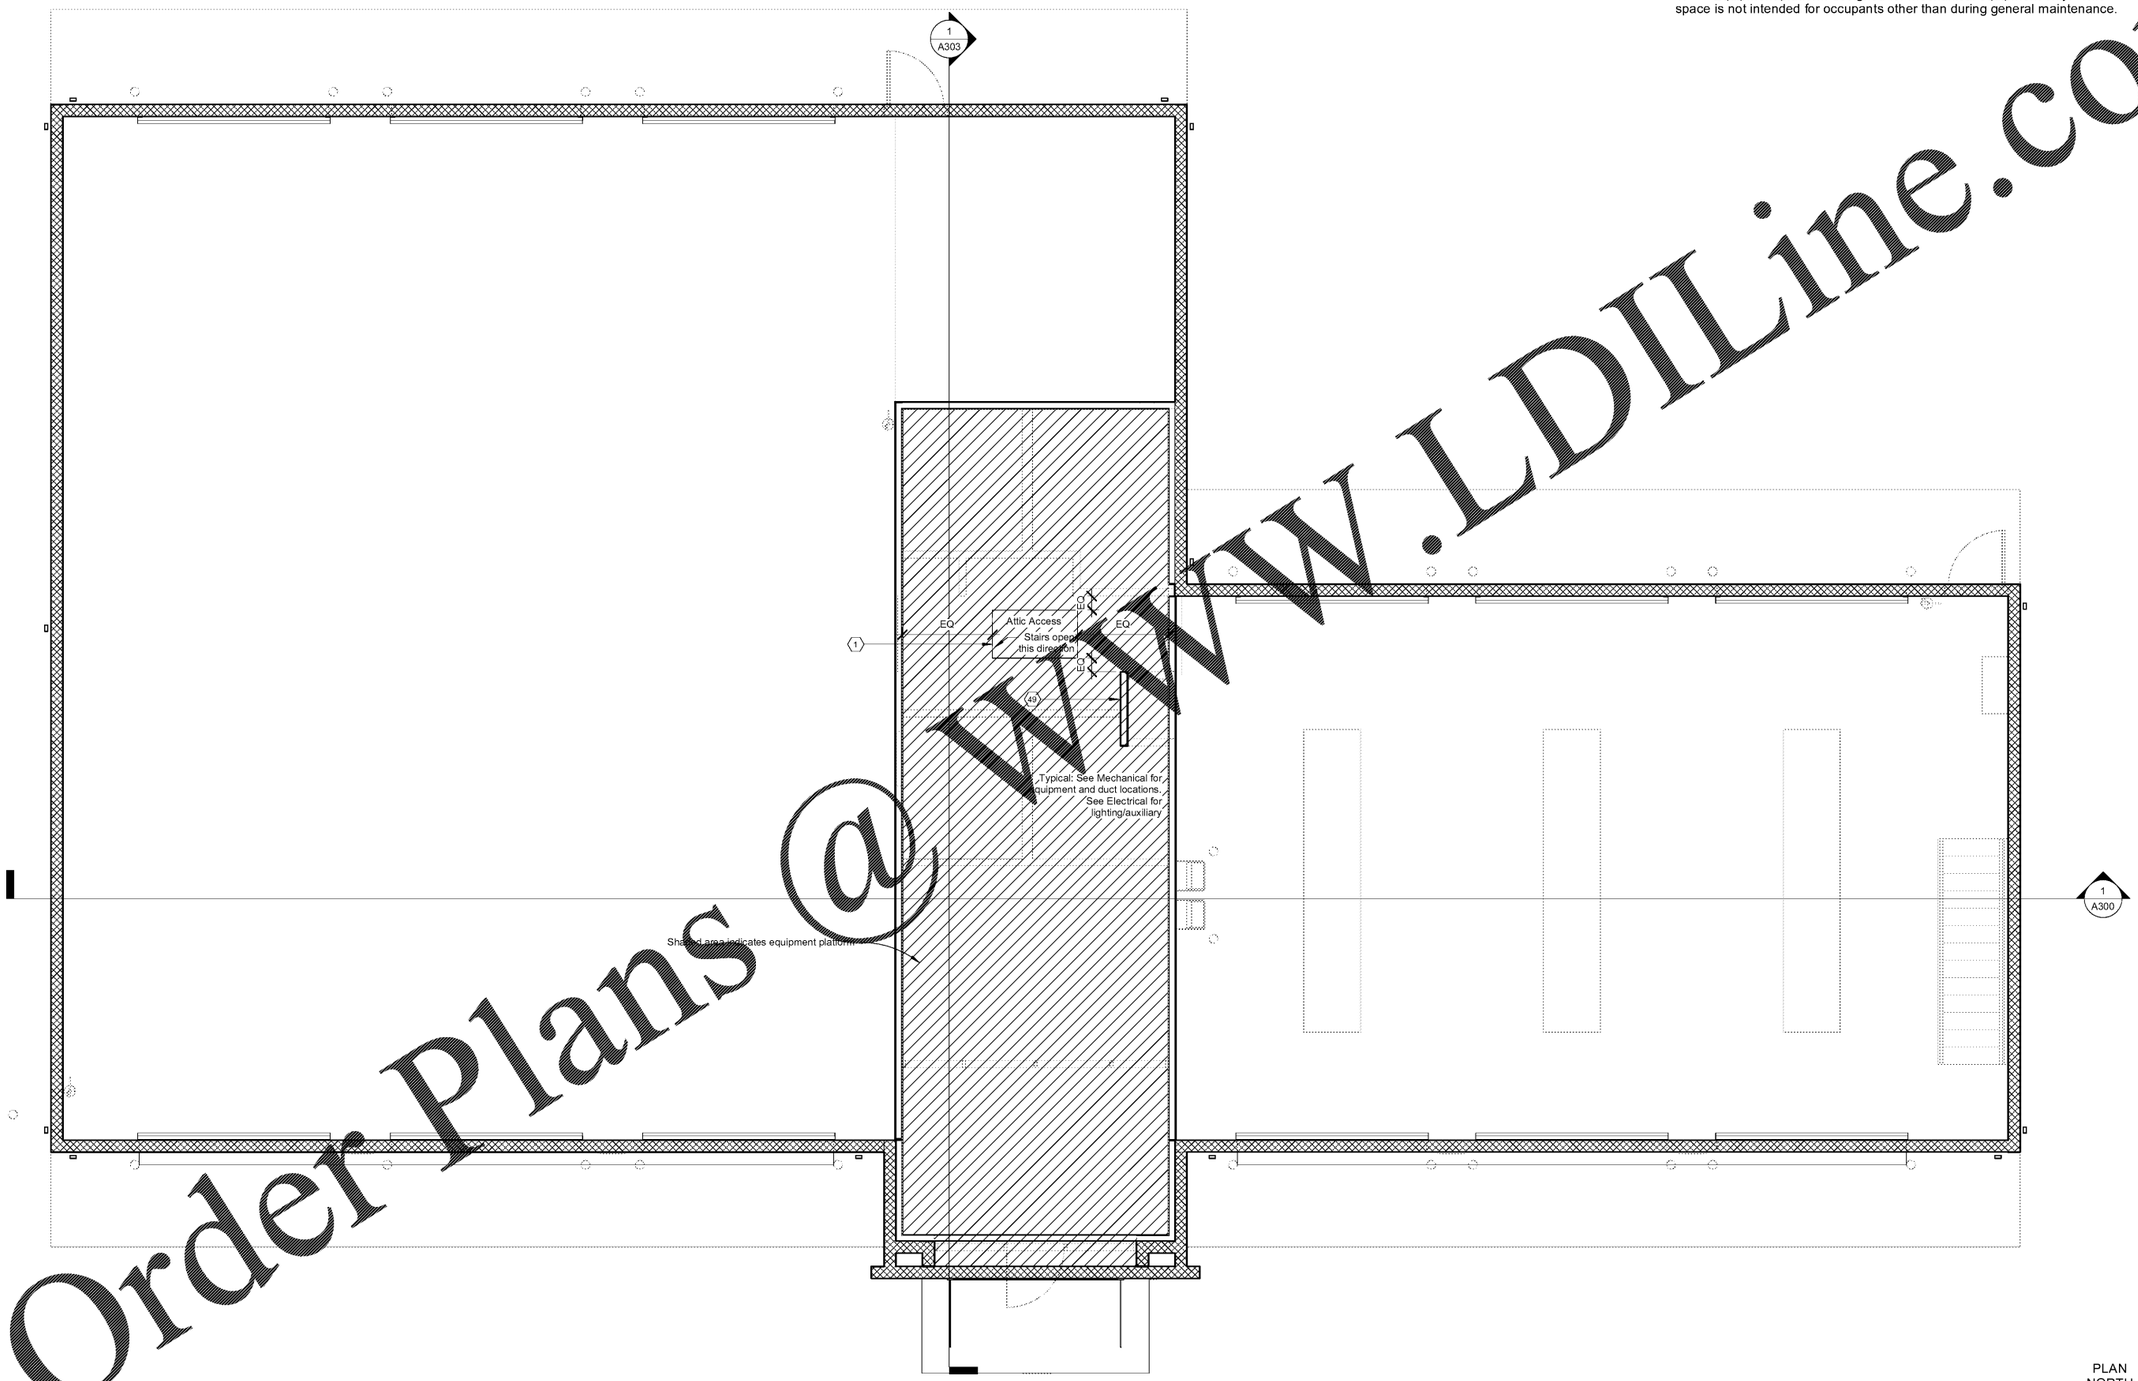

PLAN NORTH

1 08- Equipment Platform
1/4" = 1'-0"

Order Plans @ WWW.LDILine.com

AHO ARCHITECTS, LLC
www.ahoarch.com

STATE OF GEORGIA
TIMOTHY A. AHO
CERTIFICATE NO. 16598
REGISTERED ARCHITECT

Express Oil Change & Tire Engineers

Single Building - Right Hand Oil Change

Augusta, Georgia

FINAL

No.	Description	Date

© 2017 Aho Architects, LLC.
All Rights Reserved.

Equipment Platform Plan

Project number	16031
Date	04/04/2017
Drawn by	ARC
Checked by	TAA

A104

Scale 1/4" = 1'-0"

4/4/2017 2:12:14 PM