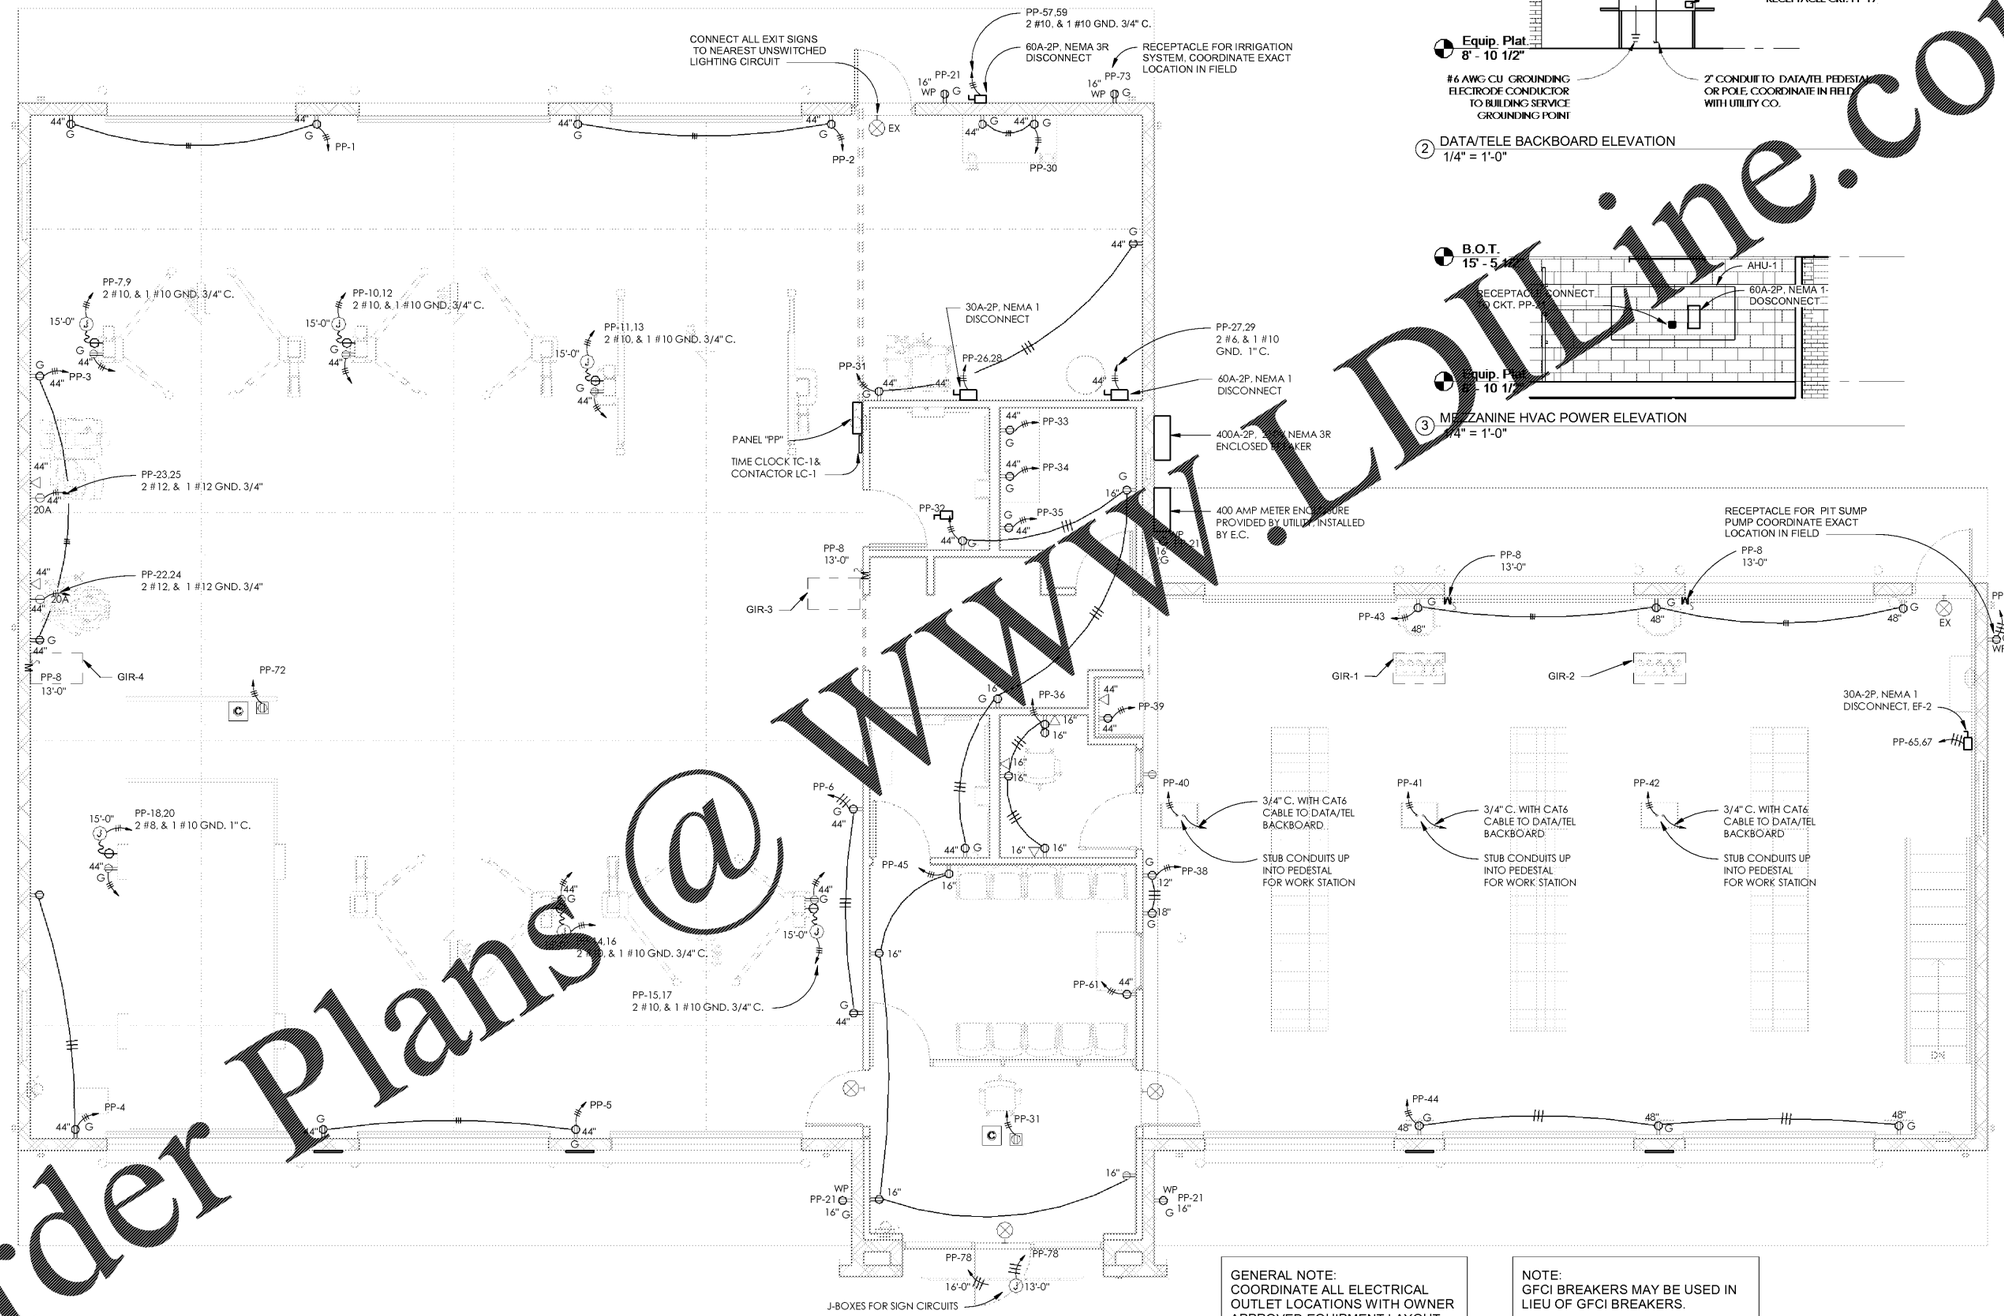

1 POWER & AUXILIARY FLOOR PLAN
1/4" = 1'-0"

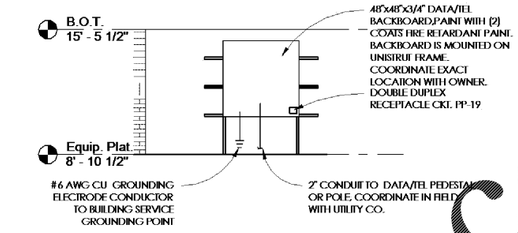

2 DATA/TELE BACKBOARD ELEVATION
1/4" = 1'-0"

3 MEZZANINE HVAC POWER ELEVATION
1/4" = 1'-0"

GENERAL NOTE:
COORDINATE ALL ELECTRICAL OUTLET LOCATIONS WITH OWNER APPROVED EQUIPMENT LAYOUT PRIOR TO ROUGH-IN.

NOTE:
GFCI BREAKERS MAY BE USED IN LIEU OF GFCI BREAKERS.

AHO ARCHITECTS, LLC
www.ahoarch.com

GEORGIA REGISTERED No. PE041655 PROFESSIONAL ENGINEER ANT VARGHESE
03/29/17

GSE CONSULTING ENGINEERS

Express Oil Change & Tire Engineers
Single Building Right Hand Oil Change
Augusta, GA

FINAL

No.	Description	Date

© 2017 Aho Architects, LLC. All Rights Reserved.

POWER & AUXILIARY FLOOR PLAN

Project number	16031
Date	03/29/2017
Drawn by	MAH
Checked by	ATV

E202

Scale 1/4" = 1'-0"

3/29/2017 1:48:35 PM

Order Plans @ WWW.LDLine.com