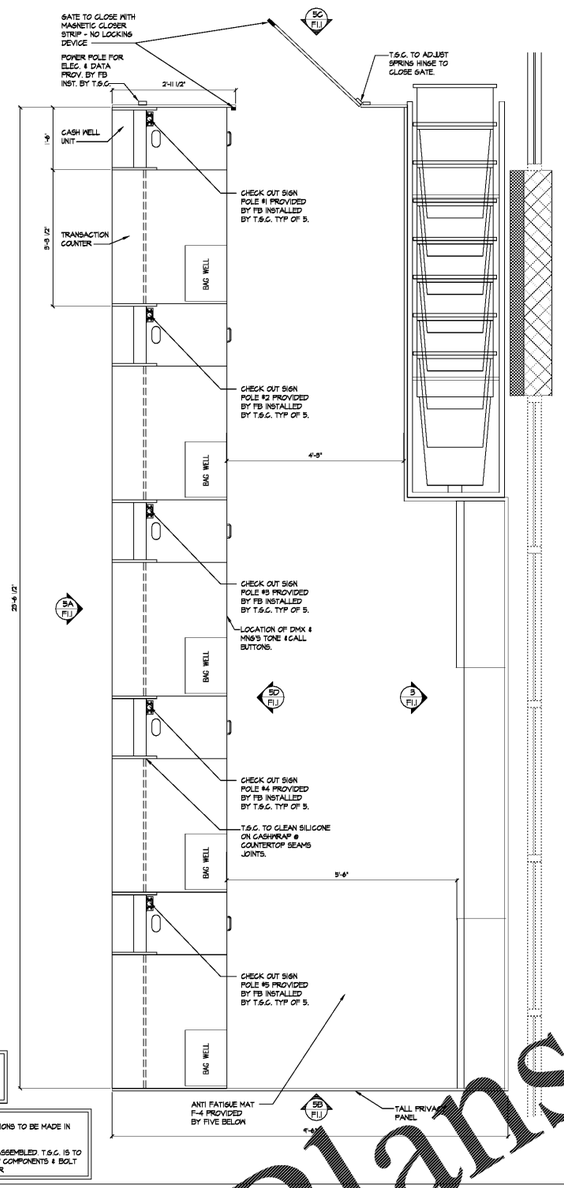

1 CHECKOUT- CASHWRAP/ BACKWRAP (WALL UNIT) - PLAN VIEW SCALE: 3/4" = 1'-0"

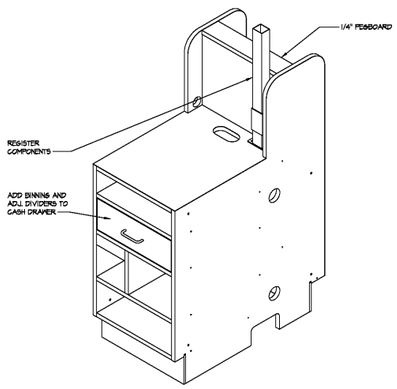

4 CHECKOUT- CASHWELL UNIT-SECTION DETAIL

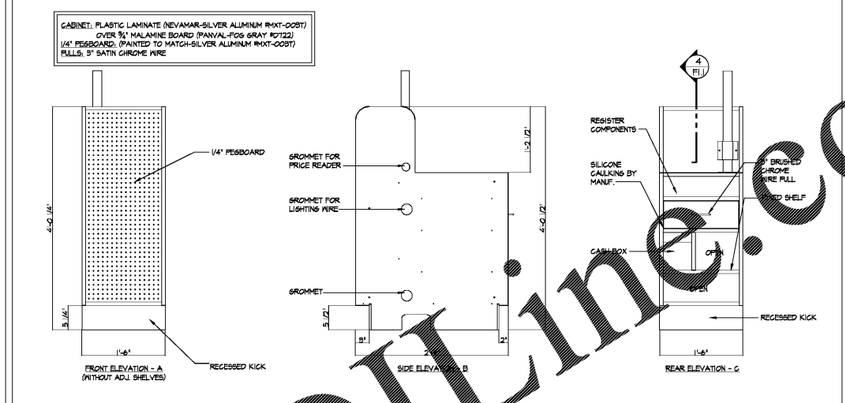

6 CHECKOUT- CASHWELL UNIT - DETAILS SCALE: 1" = 1'-0"

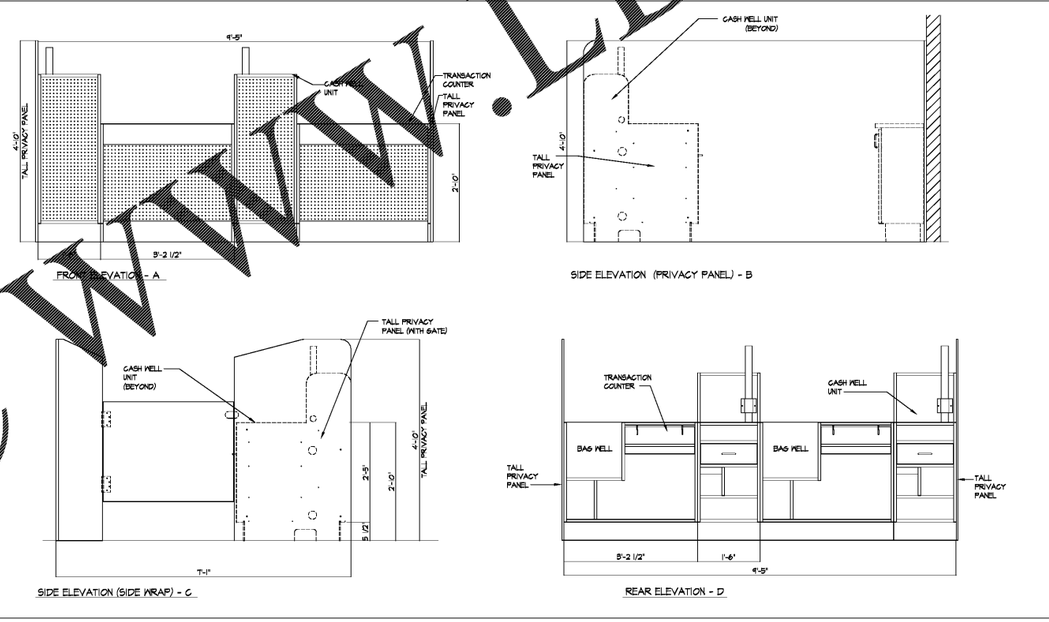

5 CHECKOUT- CASHWRAP - ELEVATIONS SCALE: 3/4" = 1'-0"

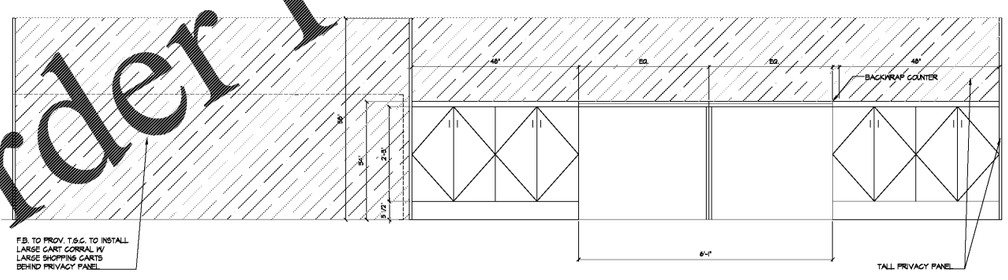

3 CHECKOUT- BACKWRAP (WALL UNIT) - ELEVATION SCALE: 3/4" = 1'-0"

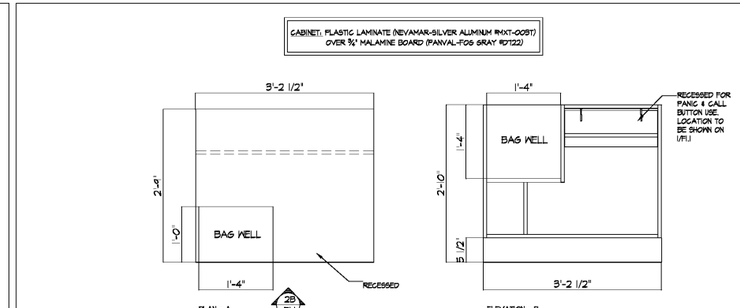

2 CHECKOUT- ADA & TYPICAL TRANSACTION COUNTER DETAILS SCALE: 1" = 1'-0"

Order Plans @ WWW.IDLine.com
FOR REFERENCE ONLY

CONSULTANTS

ARCHITECTURAL SEAL

DATE	ISSUE
04/07/17	PERMIT / OWNER
△ DATE	REVISION NAME

PROJECT NAME / LOCATION

five BELOW

FAYETTEVILLE PAVILION
110 PAVILION PARKWAY, SPACE 110A
FAYETTEVILLE, GA 30214

PROJECT INFORMATION

DATE: APRIL 07, 2017
PROJECT NO. 170238
DELIVERY TYPE: V-BOX

SHEET TITLE / NUMBER

CASHWRAP DETAILS

F1.1