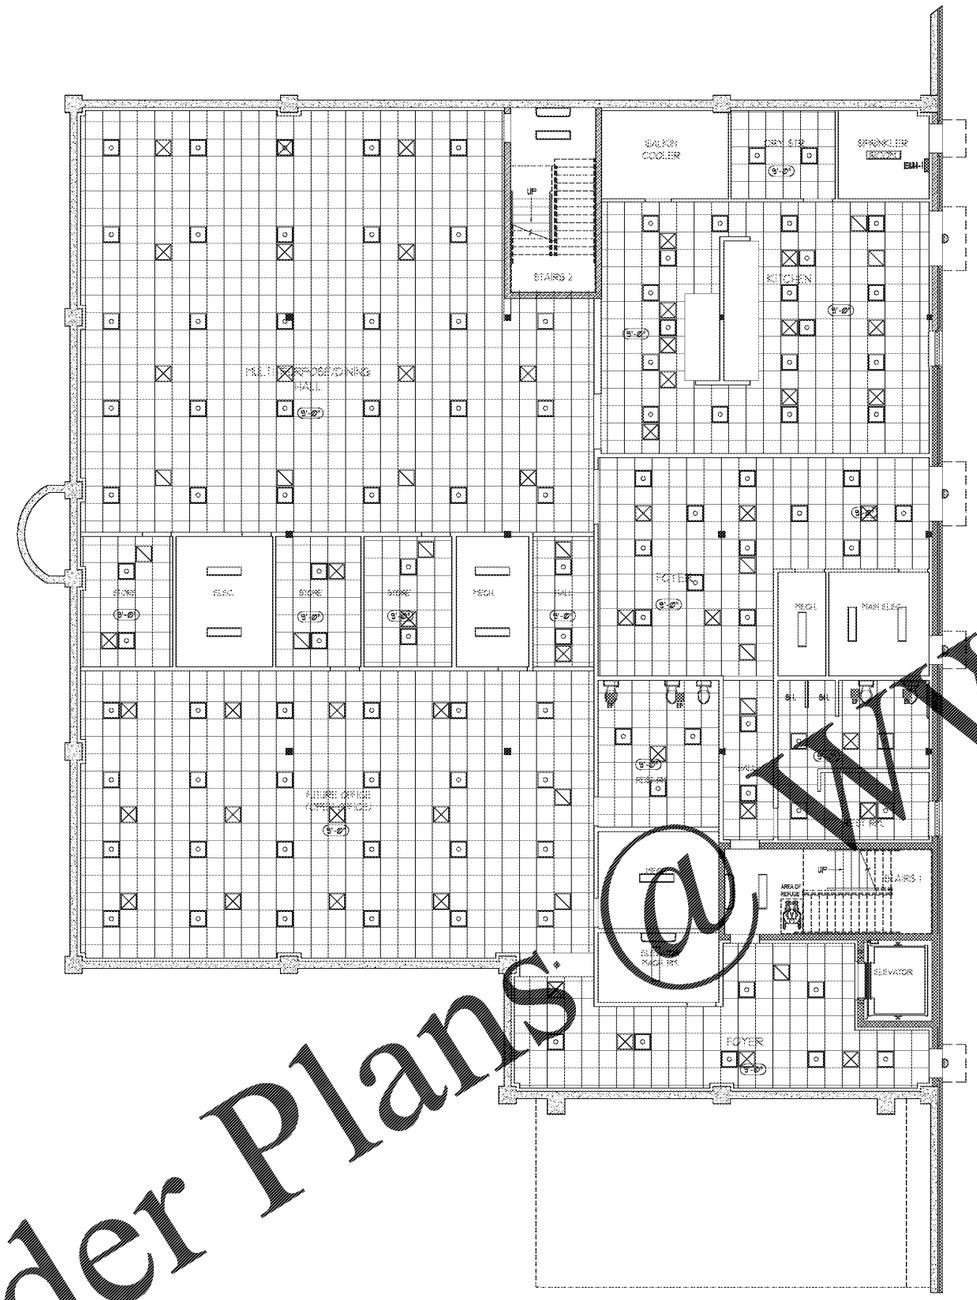

1 A106 BASEMENT REFLECTED CEILING PLAN

SCALE: 1/8"=1'-0"

RCP GENERIC LEGEND

- LINEAR SUPPLY DIFFUSER
- SUPPLY DIFFUSER
- RETURN DIFFUSER
- 1X4 CEILING MOUNTED LIGHT FIXTURE
- EMERGENCY LIGHT
- EMERGENCY LIGHT W/ EXIT SIGN
- WALL SCONCE
- CEILING EXHAUST FAN
- WALL SCONCE
- RECESSED LED CAN LIGHT FIXTURE
- RECESSED LED CAN LIGHT FIXTURE
- CEILING SPEAKER

NOTE:
1. FOR DIFFUSER SIZES SEE MECHANICAL PLANS
2. FOR LIGHTING, SEE LIGHTING SCHEDULE IN ELECTRICAL PLANS

GENERAL NOTES - FLOOR PLAN

1. REFER TO ALL OTHER SHEETS FOR ADDITIONAL NOTES AND INFORMATION.
2. THE CONTRACTOR SHALL NOTIFY THE DESIGN CONSULTANT, ARCHITECT AND ENGINEERS FOR INSTRUCTIONS / CLARIFICATIONS PRIOR TO CONSTRUCTION.
3. CONTRACTOR IS TO VERIFY ALL DIMENSIONS AND EXISTING CONDITIONS AT THE JOB SITE. DESIGN CONSULTANTS AND ARCHITECTS ARE TO BE NOTIFIED IN WRITING OF ANY DISCREPANCIES.
4. ALL WORK SHALL COMPLY TO THE INTERNATIONAL BUILDING CODE AND ALL ADOPTED SUB-CODES. DESIGN CONSULTANT AND ARCHITECTS ARE NOT RETAINED FOR ANY ON SITE SUPERVISION OR CONTRACT ADMINISTRATION. ALL WORK IS TO BE PERFORMED TO THE HIGHEST STANDARDS OF THE TRADES.
5. CONTRACTOR IS TO COMPLY TO ALL STATE AND LOCAL ORDINANCES.
6. IT SHALL BE THE RESPONSIBILITY OF THE GENERAL CONTRACTOR TO COORDINATE ALL WORK WITH THE STRUCTURAL, MECHANICAL, ELECTRICAL AND OTHER CONSULTANTS. THE GENERAL CONTRACTOR TO SUBMIT A NEW LAYOUT IF INCOMPLETE DRAWARY FOR APPROVAL.
7. [illegible] ALL WORK AND NEW WORK PROPERLY.
8. THE CONTRACTOR SHALL FAMILIARIZE HIMSELF WITH ALL EXISTING CONDITIONS AT THE JOB SITE PRIOR TO THE START OF [illegible] WORK.
9. CONTRACTOR IS TO PROVIDE ACCESS PANELS AS REQUIRED AND/OR DIRECTED BY ARCHITECT, ENGINEER, CONSTRUCTION OFFICIAL OR OWNER.
10. CONTRACTOR AND/ OR OWNER SHALL PROVIDE FOR THE SAFETY OF ALL JOB RELATED PERSONNEL AS WELL AS THE GENERAL PUBLIC.
11. ALL ANGLED WALLS ARE TO BE LAID OUT AS SHOWN ON PLAN UNLESS NOTED OTHERWISE.
12. ALL INTERIOR BATHROOM DOORS SHALL RECEIVE A THRESHOLD.
13. PROVIDE A MINIMUM 42"HIGH HANDRAIL /GUARDRAIL ABOVE ALL STAIRS /BALCONY / DECK SYSTEMS AS REQUIRED .TYPE AND MATERIAL SELECTION SHALL BE SELECTED / APPROVED BY THE OWNER.
14. ALL INTERIOR FINISHES, FIXTURES, APPLIANCES, EQUIPMENT, MOLDINGS AND BUILT-INS SHALL BE SELECTED/ APPROVED BY OWNER.
15. PROVIDE A VALANCE WALL ABOVE SHOWERS SET AT A MINIMUM 1'-0" AFF. (F.A.B.O.)
16. FIELD LOCATE ACCESS PANELS TO ALL SHOWERS (F.A.B.O.).
17. DOORS TO MECHANICAL / EQUIPMENT CLOSETS SHALL BE LOUVERED.
18. ALL LUMBER IN CONTACT WITH CMU/ CONCRETE SHALL BE PRESSURE TREATED.
19. ALL FLOOR DRAINS TO BE FIELD LOCATED BY THE CONTRACTOR (F.A.B.O.).
20. ALL EXTERIOR DOORS SHALL RECEIVE A METAL THRESHOLD AND WEATHERS STRIPPING.
21. GYPSUM WALL BOARD SHALL HAVE A MINIMUM THICKNESS OF ½" (UNO). ALL GYPSUM WALL BOARD IN BATHROOMS AND WET AREAS SHALL BE MOISTURE RESISTANT TYPE.
22. SEAL ALL PENETRATIONS THROUGH FIRE RATED ASSEMBLIES WITH A THROUGH PENETRATION SEALANT SYSTEM TESTED IN ACCORDANCE WITH ASTM E814 FOR THE SPECIFIC TYPE AND SIZE OF PENETRATING ITEM AND THE SPECIFIC TYPE OF RATED ASSEMBLY BEING PENETRATED.
23. ELECTRIC AND GAS METERS TO BE FIELD LOCATED (F.A.B.O.).
24. THE CONTRACTOR IS TO MAKE PROVISIONS FOR THE SUPPLY OF COMBUSTION AIR TO ALL NATURAL GAS APPLIANCES AND EQUIPMENT.
25. PROVIDE BATT INSULATION IN INTERIOR PARTITION WALL IF SOUND CONTROL IS REQUIRED.

Order Plans @ WWW.LDDLine.com

DESIGN BUILD
BLACKWATER CONSTRUCTION GROUP, LLC
2200 SATELLITE BLVD. DULUTH GA
TEL: (678) 985-7569

DESIGN CONSULTANTS
LDD DESIGN SOLUTIONS LLC
LDD@lddmdesignsolutions.com
Phone: 404-740-7587

ARCHITECT OF RECORD
ROBERT J LARA, AIA
8450 SW 201 ST.
CUTLER BAY, FL 33189
STATE OF GEORGIA · ROBERT JERRY LARA · REGISTERED ARCHITECT
Nov 9 2014

STRUCTURAL
ENGQUEST
3550 ENGINEERING DRIVE, SUITE 175
PEACHTREE CORNERS, Ga 30092
TEL (678) 906-8670
www.engquest.com

MEP
ENGQUEST
3550 ENGINEERING DRIVE, SUITE 175
PEACHTREE CORNERS, GA 30092
TEL (678) 906-8670
www.engquest.com

NOTES:

REVISION #	DATE	REMARKS

ISSUE DATE:	ISSUED TO:	ISSUED FOR:
10-02-2014	COUNTY	PERMITS

PROJECT ADDRESS:
MASJID AL-MOMINEEN
837 NORTH INDIAN CREEK DRIVE
CLARKSTON, DEKALB COUNTY
GEORGIA. 30021

LAYOUT:
BASEMENT REFLECTED CEILING PLAN

PAPER SIZE: 24X36 (ARCH D)

SCALE: AS NOTED

SHEET NUMBER:
A106