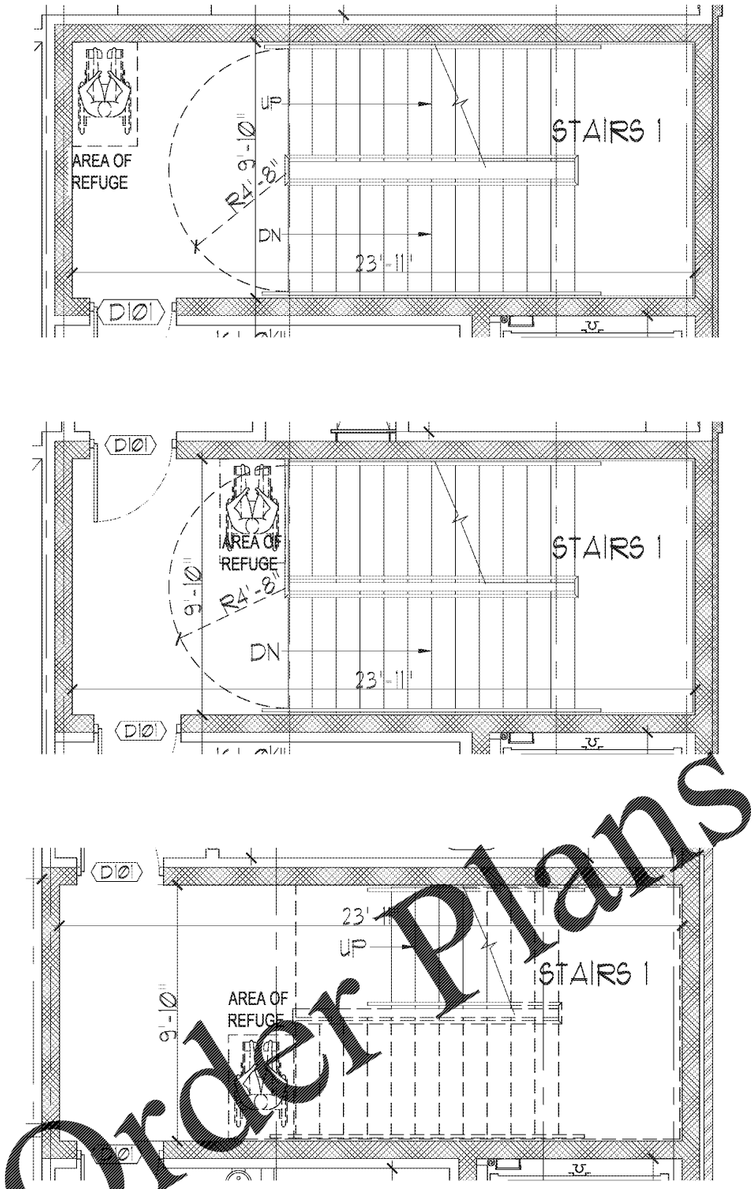

1 / A109 STAIRS 1 - PLAN
SCALE: 3/8"=1'-0"

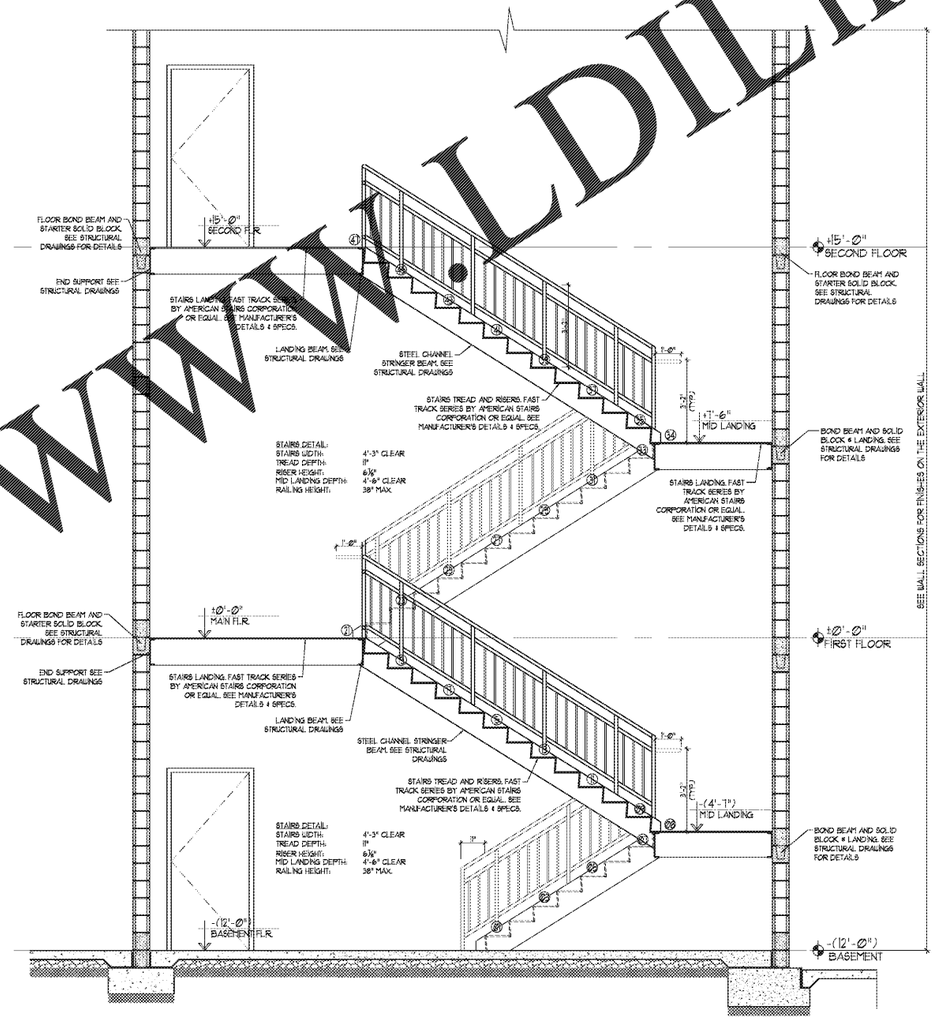

2 / A109 STAIRS SECTION
SCALE: 1/8"=1'-0"

Order Plans @ www.LDILine.com

DESIGN BUILD
BLACKWATER CONSTRUCTION GROUP, LLC
2200 SATELLITE BLVD, DULUTH GA
TEL: (678) 966-3569

DESIGN CONSULTANTS
DESIGN SOLUTIONS LLC
info@omdesignsolutions.com
Phone: 404-740-7589

ARCHITECT OF RECORD
ROBERT J LARA, AIA
8450 SW 201 ST.
CUTLER BAY, FL 33189
STATE OF GEORGIA
ROBERT JERRY LARA
REGISTERED ARCHITECT
Nov 9 2014

STRUCTURAL
ENGQUEST
3550 ENGINEERING DRIVE, SUITE 175
PEACHTREE CORNERS, GA 30092
TEL: (678) 996-4670
www.engquest.com

MEP
ENGQUEST
3550 ENGINEERING DRIVE, SUITE 175
PEACHTREE CORNERS, GA 30092
TEL: (678) 996-4670
www.engquest.com

NOTES:

REVISION #	DATE	REMARKS

ISSUE DATE:	ISSUED TO:	ISSUED FOR:
10-02-2014	COUNTY	PERMITS

PROJECT ADDRESS:
MASJID AL-MOMINEEN
837 NORTH INDIAN CREEK DRIVE
CLARKSTON, DEKALB COUNTY
GEORGIA. 30021

LAYOUT:
STAIR 1 DETAIL

PAPER SIZE: 24X36 (ARCH D)

SCALE: AS NOTED

SHEET NUMBER:
A109