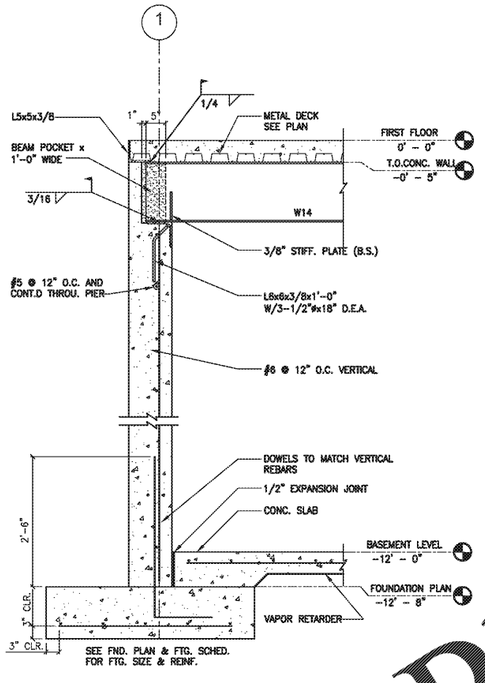

BEAM TO CONCRETE DETAIL

SCALE: 3/4"=1'-0"

1

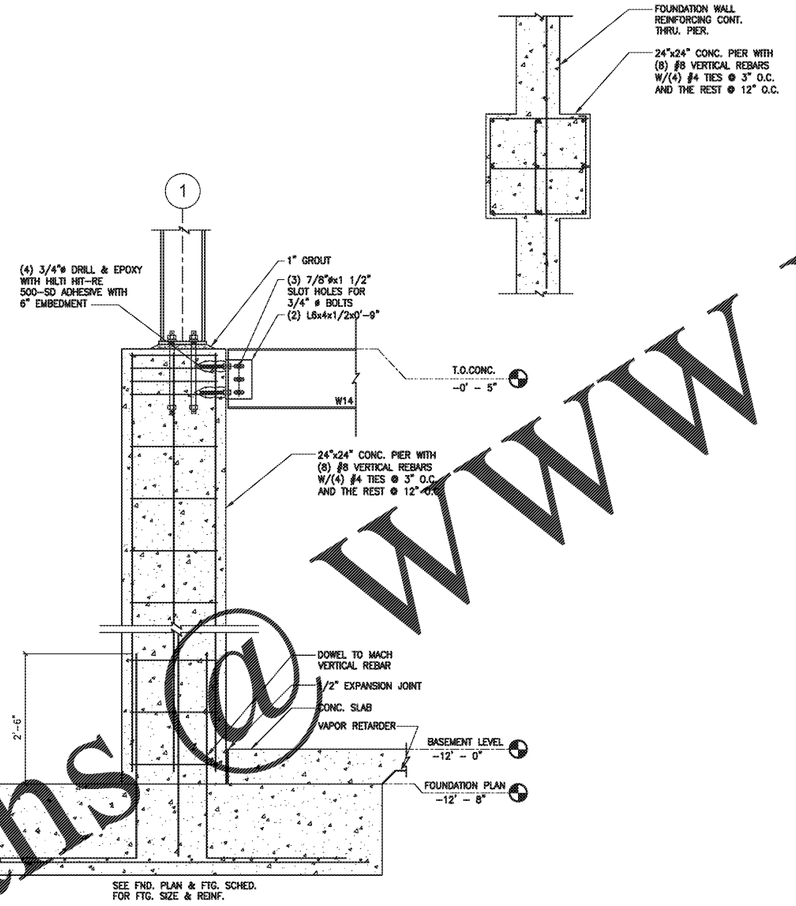

FRAMING AND FOOTING DETAIL

SCALE: 3/4"=1'-0"

2

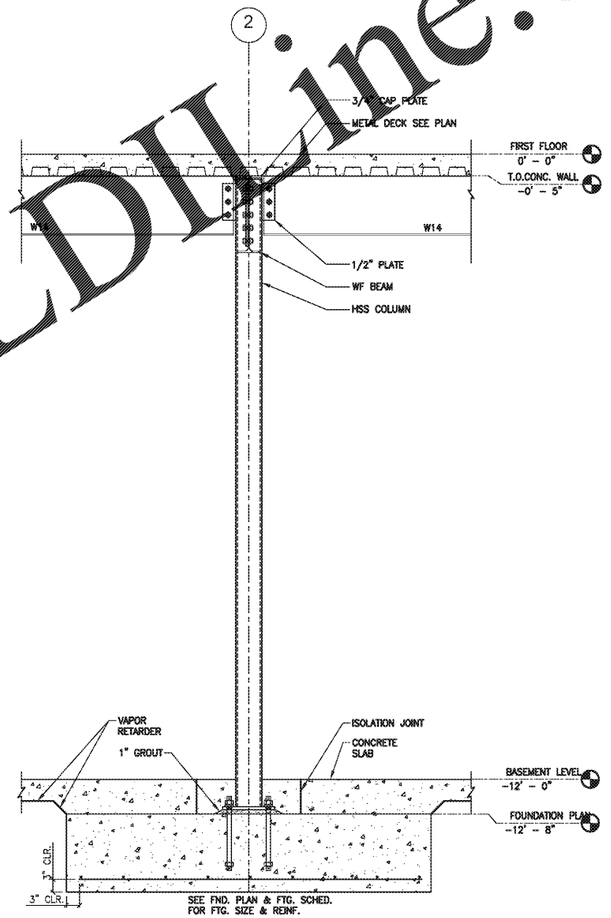

FRAMING AND FOOTING DETAIL

SCALE: 3/4"=1'-0"

3

Order Plans @ WWW.LDILine.com

DESIGN BUILD

BLACKWATER CONSTRUCTION GROUP, LLC
2290 SATELLITE BLVD. DULUTH GA
TEL: [illegible]569

DESIGN CONSULTANTS

DESIGN SOLUTIONS LLC
info@omdesignsolutions.com
Phone: 404-740-7587

ARCHITECT OF RECORD

ROBERT J LARA, AIA
8450 SW 201 ST.
CUTLER BAY, FL 33189

STRUCTURAL & MEP

ENGQUEST
3550 ENGINEERING DRIVE, SUITE 175
PEACHTREE CORNERS, GA 30092
TEL: (678) 906-4670
www.engquest.com

NOTES:

GEORGIA
No. PE26848
PROFESSIONAL ENGINEER
C.H. DAVID TAN
12-7-14

REVISION #	DATE	REMARKS

ISSUE DATE	ISSUED TO:	ISSUED FOR:
10-02-2014	COUNTY	PERMITS

PROJECT ADDRESS:

MASJID AL-MOMINEEN
837 NORTH INDIAN CREEK DRIVE
CLARKSTON, DEKALB COUNTY
GEORGIA. 30021

LAYOUT:

DETAIL AT CONCRETE WALL AND FOOTING

PAPER SIZE: 24X36 (ARCH D)

SCALE: AS NOTED

SHEET NUMBER:

S501