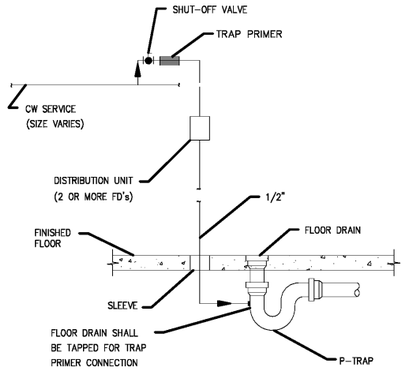

7 P401 TRAP PRIMER DETAIL
SCALE: NTS

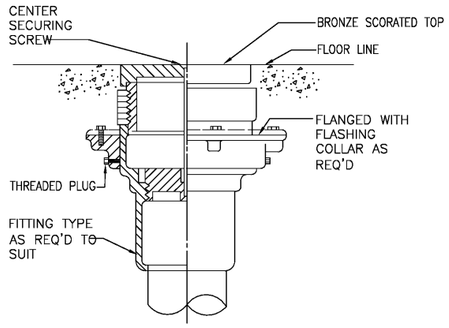

4 P401 FLOOR CLEANOUT DETAIL
SCALE: NTS

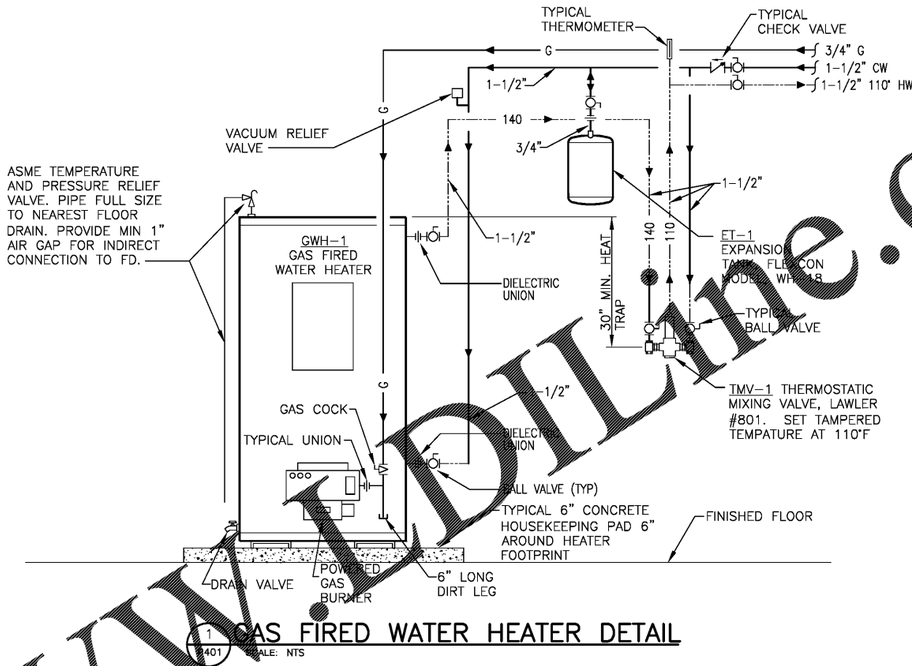

1 P401 GAS FIRED WATER HEATER DETAIL
SCALE: NTS

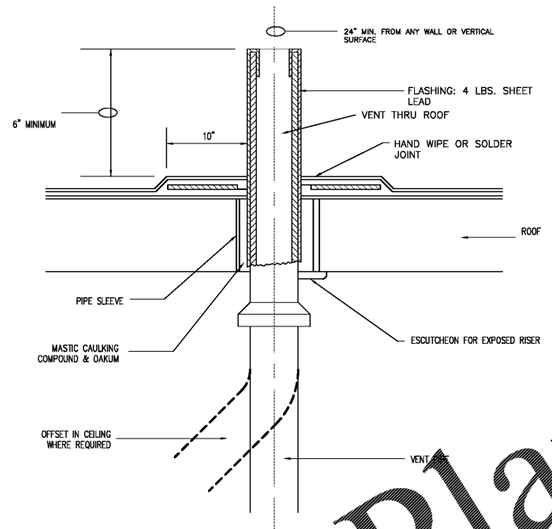

8 P401 VENT THRU ROOF DETAIL
SCALE: NTS

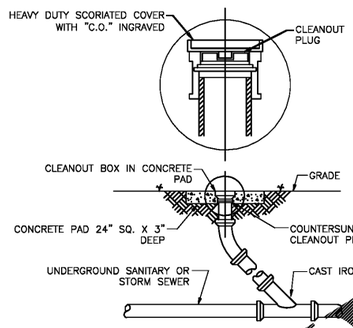

5 P401 EXTERIOR CLEANOUT DETAIL
SCALE: NTS

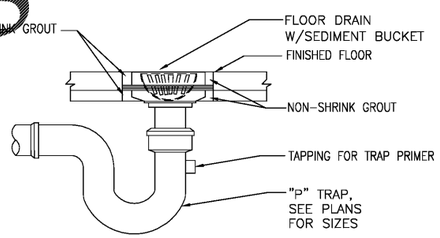

6 P401 FLOOR DRAIN DETAIL
SCALE: NTS

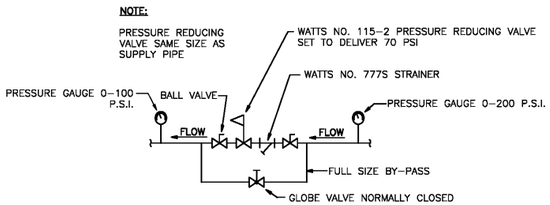

2 P401 DOMESTIC WATER PRESSURE REDUCING VALVE PIPING DIAGRAM
SCALE: NTS

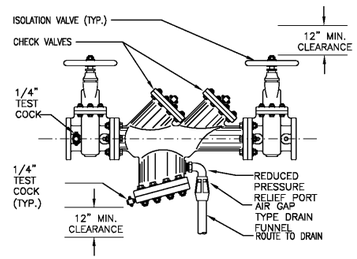

3 P401 BACKFLOW PREVENTER DETAIL
SCALE: NTS

Order Plans @ WWW.DILine.com

GEORGIA REGISTERED No. 31781 PROFESSIONAL ENGINEER KINWAH WONG

11-12-2014

DESIGN BUILD
BLACKWATER CONSTRUCTION GROUP, LLC
2200 SATELLITE BLVD. DULUTH GA
TEL: (770) [illegible]569

DESIGN CONSULTANTS
DESIGN SOLUTIONS LLC
info@omdesignsolutions.com
Phone: 404-740-7587

ARCHITECT OF RECORD
ROBERT J LARA, AIA
8450 SW 201 ST.
CUTLER BAY, FL 33189

STRUCTURAL
ENGQUEST
3550 ENGINEERING DRIVE, SUITE 175
PEACHTREE CORNERS, GA 30092
TEL: (678) 906-4670
www.engquest.com

MEP
ENGQUEST
3550 ENGINEERING DRIVE, SUITE 175
PEACHTREE CORNERS, GA 30092
TEL: (678) 906-4670
www.engquest.com

NOTES:

REVISION #	DATE	REMARKS

ISSUE DATE:	ISSUED TO:	ISSUED FOR:
10-22-2014	COUNTY	PERMITS

PROJECT ADDRESS:
MASJID AL-MOMINEEN
837 NORTH INDIAN CREEK DRIVE
CLARKSTON, DEKALB COUNTY
GEORGIA. 30021

LAYOUT:
PLUMBING DETAILS

PAPER SIZE: 24X36 (ARCH D)

SCALE: AS NOTED

SHEET NUMBER:
P401