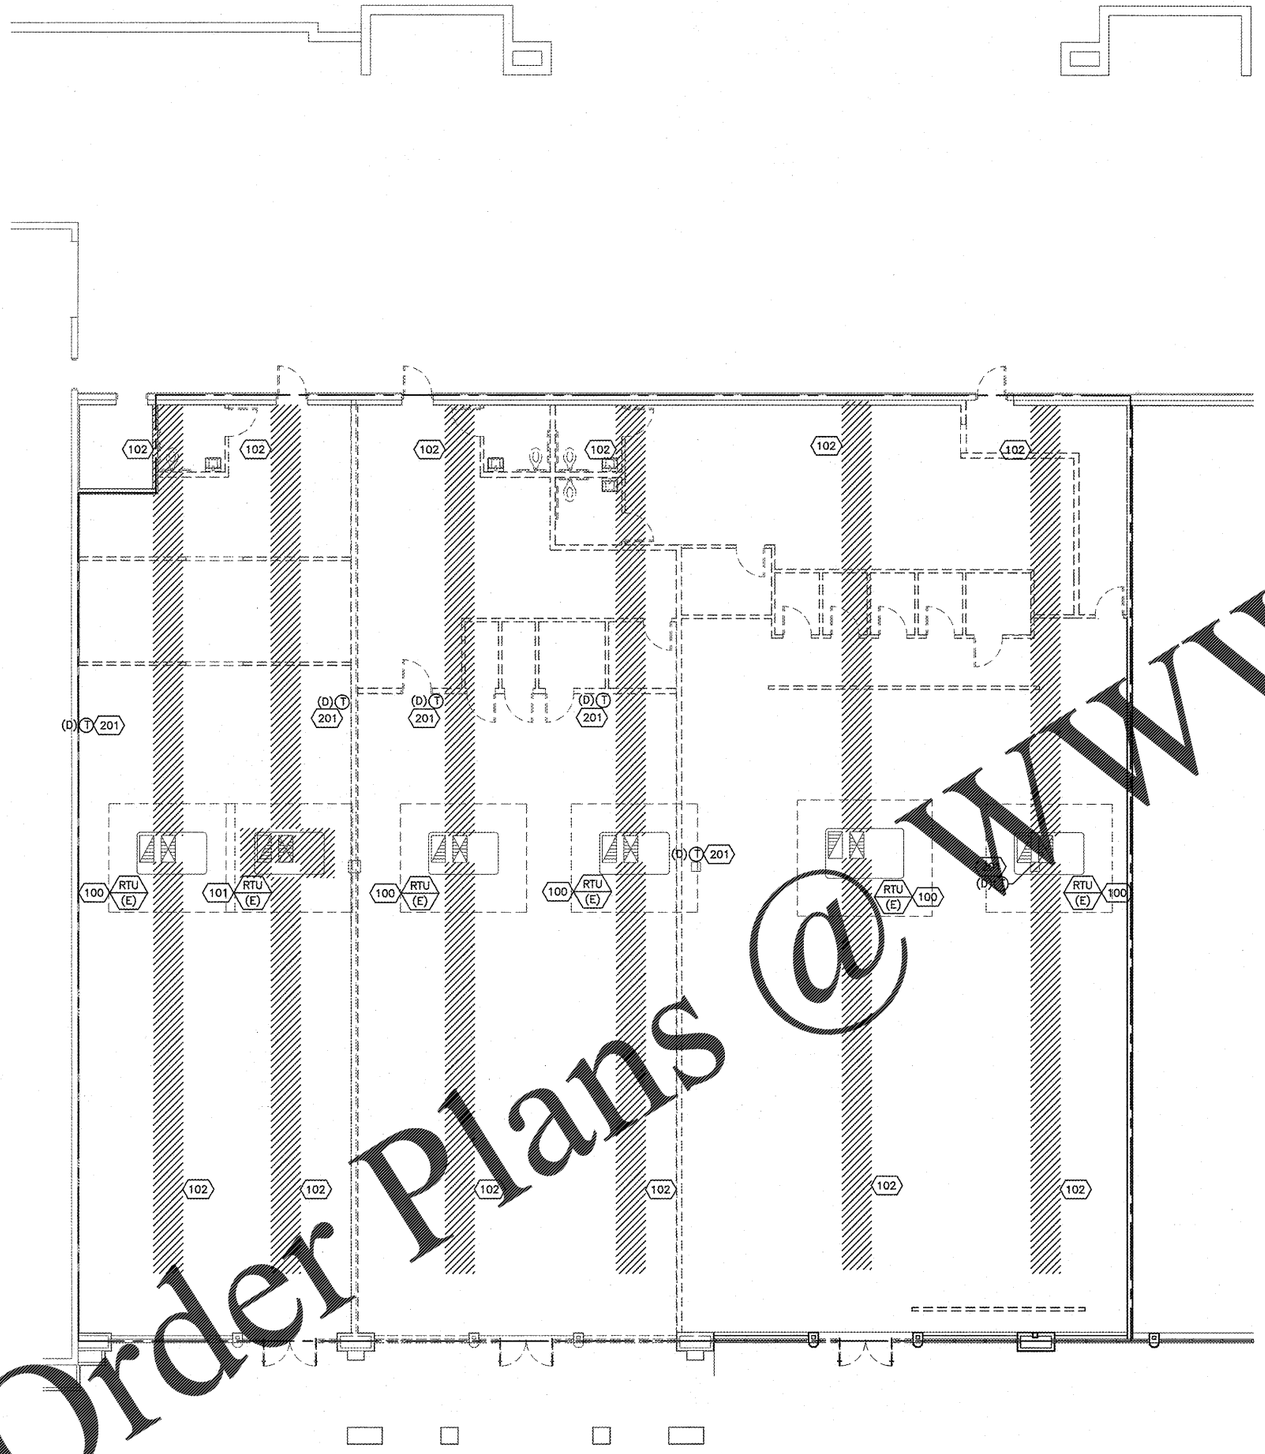

CODED NOTES:

100 EXISTING ROOF TOP UNIT TO REMAIN FOR USE WITH NEW WORK.

101 EXISTING ROOF TOP UNIT TO BE ABANDONED IN PLACE. CAP OPENINGS/DUCT DROPS OF ABANDONED RTU.

102 REMOVE ALL EXISTING DUCTWORK BACK TO DUCT DROP THROUGH ROOF AND ASSOCIATED HANGERS, AIR DEVICES, ETC. AND DISPOSE OF PROPERLY.

CONTROLS CODED NOTES:

201 EXISTING THERMOSTATS AND ASSOCIATED CONTROL WIRING BACK TO UNIT TO BE REMOVED AND DISPOSED OF PROPERLY.

Order Plans @ WWW.LDILine.com

1'0 5' 10' 15'

SCALE: 1/8" = 1'-0" @ FULL SIZE

MECHANICAL DEMOLITION PLAN

–
100

NEW STORE

OLD NAVY

GAP INC.
CORPORATE ARCHITECTURE
2 HARRISON STREET
SAN FRANCISCO, CA 94105

STORE NUMBER: 4458
REPS. I.D.: 0000054156
STORE LOCATION: VINELAND
8231 VINELAND AVENUE
SUITE 2151
ORLANDO, FLORIDA 32821

DESIGN TYPE: P3
GENERATION: 17Q12
PROTOTYPE DATE: 07/18/16
OPENING: 2017

CONSULTANT INFO:

EEA

EEA Consulting Engineers
6615 Vaught Ranch Road, Suite 100
Austin, Texas 78730-2314 USA
512.744.4400 main 512.744.4444 fax
www.eaeace.com

State of Registration FLORIDA
Firm Registration No. 26645
EEA Project No. 20169549

PROFESSIONAL STAMP:

MICHAEL J. HART
LICENSE
No. 58351
STATE OF FLORIDA
PROFESSIONAL ENGINEER

ARCHITECT INFO:

B|R|R
architecture

ARCHITECT OF RECORD: BRR ARCHITECTURE, INC
6700 ANTIOCH PLAZA, SUITE 300, MERRIAM, KANSAS 66204

ISSUE TYPE:

PERMIT/BID: 04/07/17

REVISIONS:

DRAWN BY: CCP
A/E JOB NUMBER: 65013011

TITLE SHEET:
MECHANICAL
DEMOLITION PLAN

SHEET NUMBER:
MD1-0