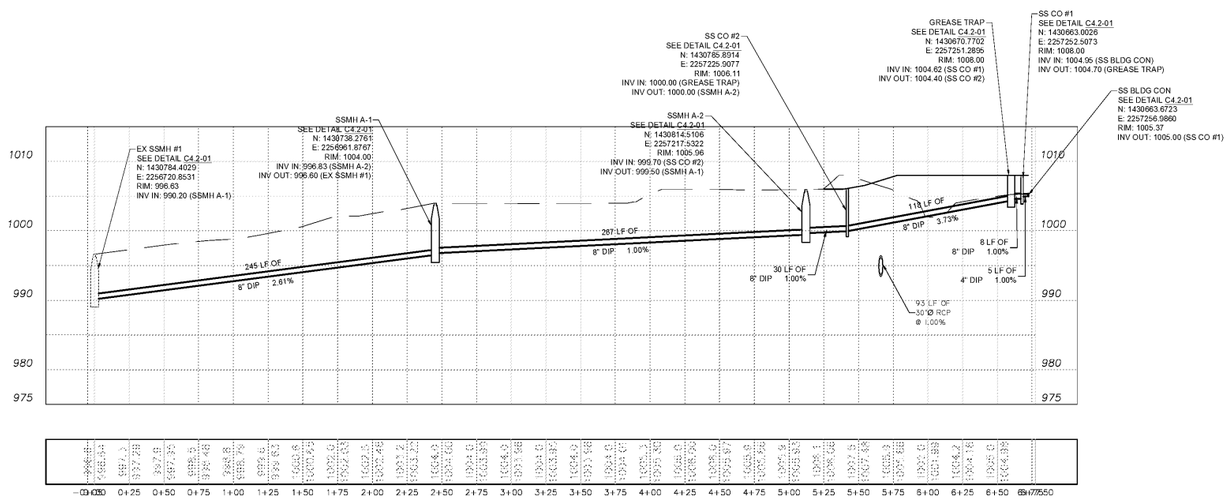

SAN EXMH #1 TO BLDG CON

SCALE (H):1" = 1'

SCALE (V):1" = 5'

UTILITY PROFILES

GRAPHIC SCALE: 1" = 50'

25 0 25 50 100 200

Order Plans @ www.LDILine.com

Robert and Company
Engineers, Architects, Planners
Atlanta Financial Center, West Tower
Suite 2000 Atlanta, Georgia 30303-1629
404 577-4000 FAX 404 577-7119

SKYLINE
ENGINEERING & CONSTRUCTION
P:888.706.0661 F:770.217.7530 www.skyline-ec.com

REVISION

SYMBOL	DATE	BY

SEAL

PRELIMINARY
PRELIMINARY
PRELIMINARY

CLIENT: City of Dunwoody

PROJECT: Baseball Facilities at Brook Run Park

DESIGNED
DRAWN
CHECKED
DATE: 02/10/2017
SCALE: AS SHOWN
PROJECT NO.: C-1610-10

DRAWING TITLE: UTILITY PROFILES

DRAWING NO.: C-4.5

SHEET 5 OF 17