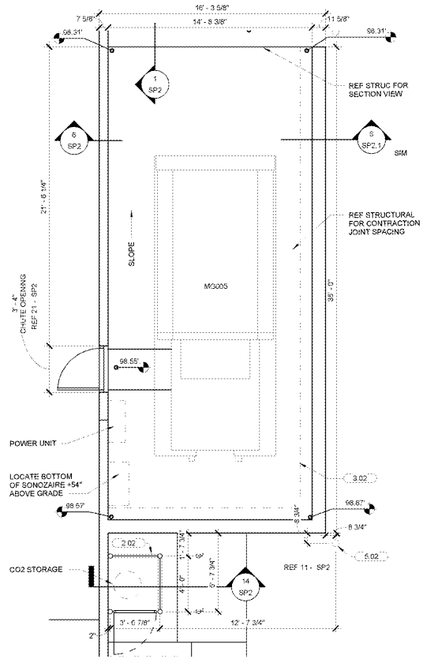

22 ENLARGED COMPACTOR PLAN
1/4" = 1'-0"

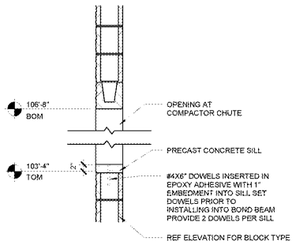

21 OPENING AT COMPACTOR CHUTE
3/4" = 1'-0"

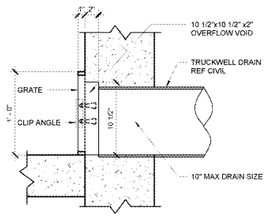

20 TRUCKWELL DRAIN
1 1/2" = 1'-0"

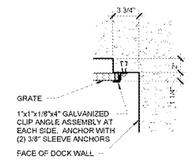

19 TRUCKWELL DRAIN
1 1/2" = 1'-0"

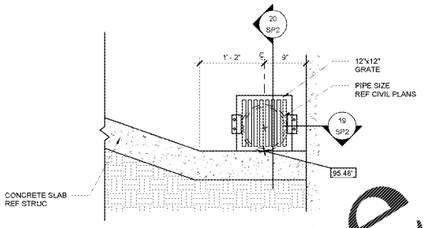

18 DRAIN ELEVATION
1" = 1'-0"

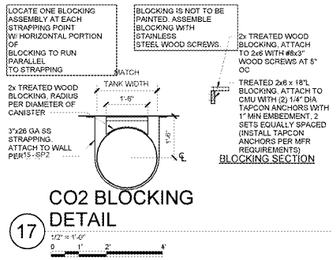

17 CO2 BLOCKING DETAIL
1/2" = 1'-0"

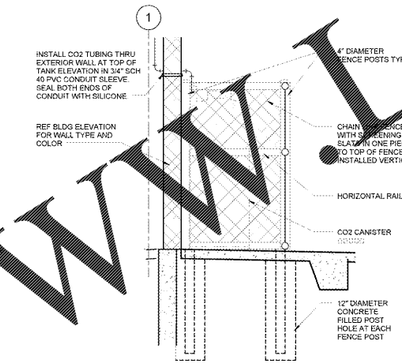

14 CO2 ENCLOSURE SECTION
1/2" = 1'-0"

13 NOT USED
N.T.S.

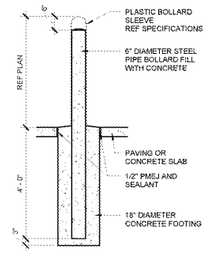

12 BOLLARD
1/2" = 1'-0"

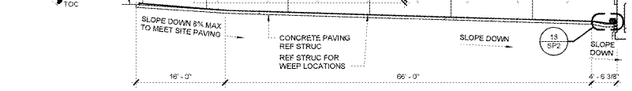

16 TRUCKWELL SECTION
1" = 10'-0"

15 CO2 CANISTER DETAIL
1/2" = 1'-0"

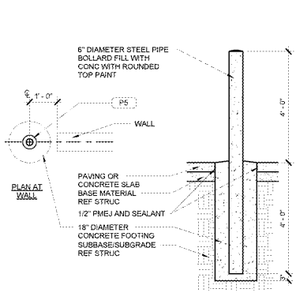

11 BOLLARD LOCATION
1/2" = 1'-0"

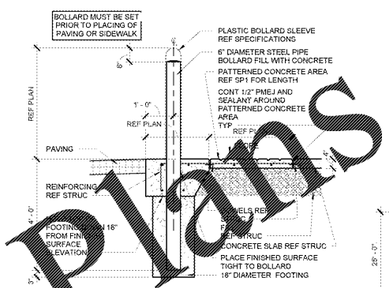

10 BOLLARD
1/2" = 1'-0"

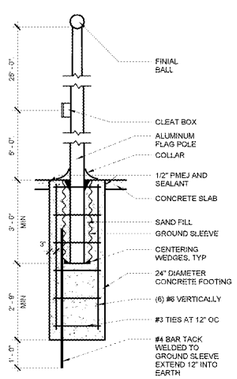

GROUND MOUNTED FLAGPOLE
1/2" = 1'-0"

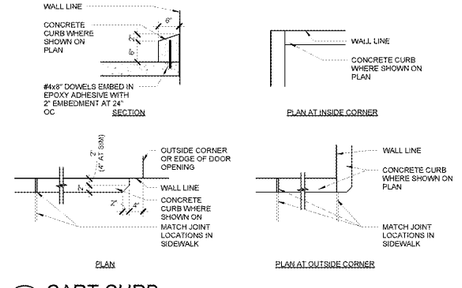

9 CART CURB
3/4" = 1'-0"

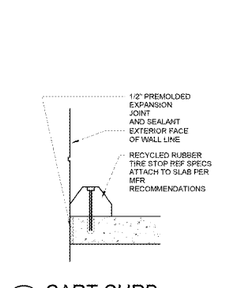

8 CART CURB
1 1/2" = 1'-0"

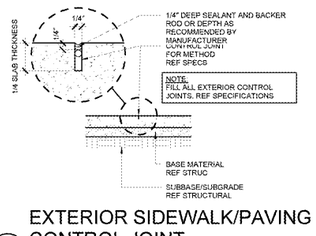

EXTERIOR SIDEWALK/PAVING CONTROL JOINT
1/2" = 1'-0"

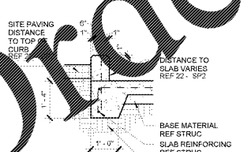

6 COMPACTOR CURB
1/2" = 1'-0"

5 NOT USED
N.T.S.

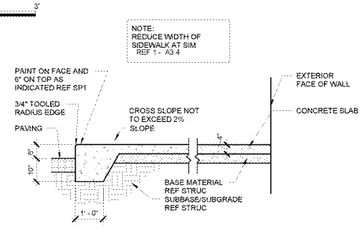

3 SIDEWALK SECTION
1/2" = 1'-0"

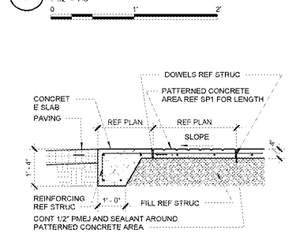

2 SIDEWALK SECTION
1/2" = 1'-0"

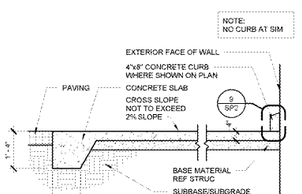

1 SIDEWALK SECTION
1/2" = 1'-0"

Order Plans @ WWW.LDILine.com

SHEET NOTES

1. REF SHEET A7 FOR SCHEDULE FINISH KEY

KEYNOTE LEGEND

2.02	CHAIN LINK FENCING (HEIGHT NOTED ADJACENT TO KEYNOTE)
3.02	CONCRETE PAVING REF STRUC
4.04	CONTROL JOINT, TYP, REF STRUCTURAL
5.02	PAINTED 6" PIPE BOLLARD

Consultant: Mbale, Raj, AIA, NCARB, LEED AP
FL License No. AR96811
MMA
MBALE MOSKOWITZ ARCHITECTURE, PC
3297 Route 66, Neptune, NJ 07753
t 732.918.0500 f 732.918.0533

STIPULATION FOR RE-USE OF DRAWINGS

THESE DRAWINGS AND SPECIFICATIONS ARE AND SHALL REMAIN THE PROPERTY OF MBALE MOSKOWITZ ARCHITECTURE, PC. THE DRAWINGS AND SPECIFICATIONS ARE TO BE USED ONLY FOR THE SPECIFIED PROJECT AND SHALL NOT BE USED FOR ANY OTHER PROJECT, FOR ADDITIONS TO THIS PROJECT, OR FOR COMPLETION OF THIS PROJECT BY OTHERS, EXCEPT BY AGREEMENT IN WRITING AND WITH APPROPRIATE COMPENSATION TO THE ARCHITECT. ALL COPYRIGHTS AND OTHER PROPERTY RIGHTS ARE RESERVED BY THE ARCHITECT. ©2017

CONSULTANTS

Walmart (Neighborhood Market)
APOPKA, FL
STORE NO: 6994-00
DWG FILE: 41_2-SP2 | PROTO | 41.2
JOB NUMBER:

ISSUE BLOCK

2	REV 3	03/10/17

CHECKED BY:	MMA
DRAWN BY:	MMA
FILE NAME:	41_2-SP2
PROTO CYCLE:	102816
DOCUMENT DATE:	01/09/17

BID SET
NOT FOR CONSTRUCTION

SITE DETAILS

SHEET:
SP2