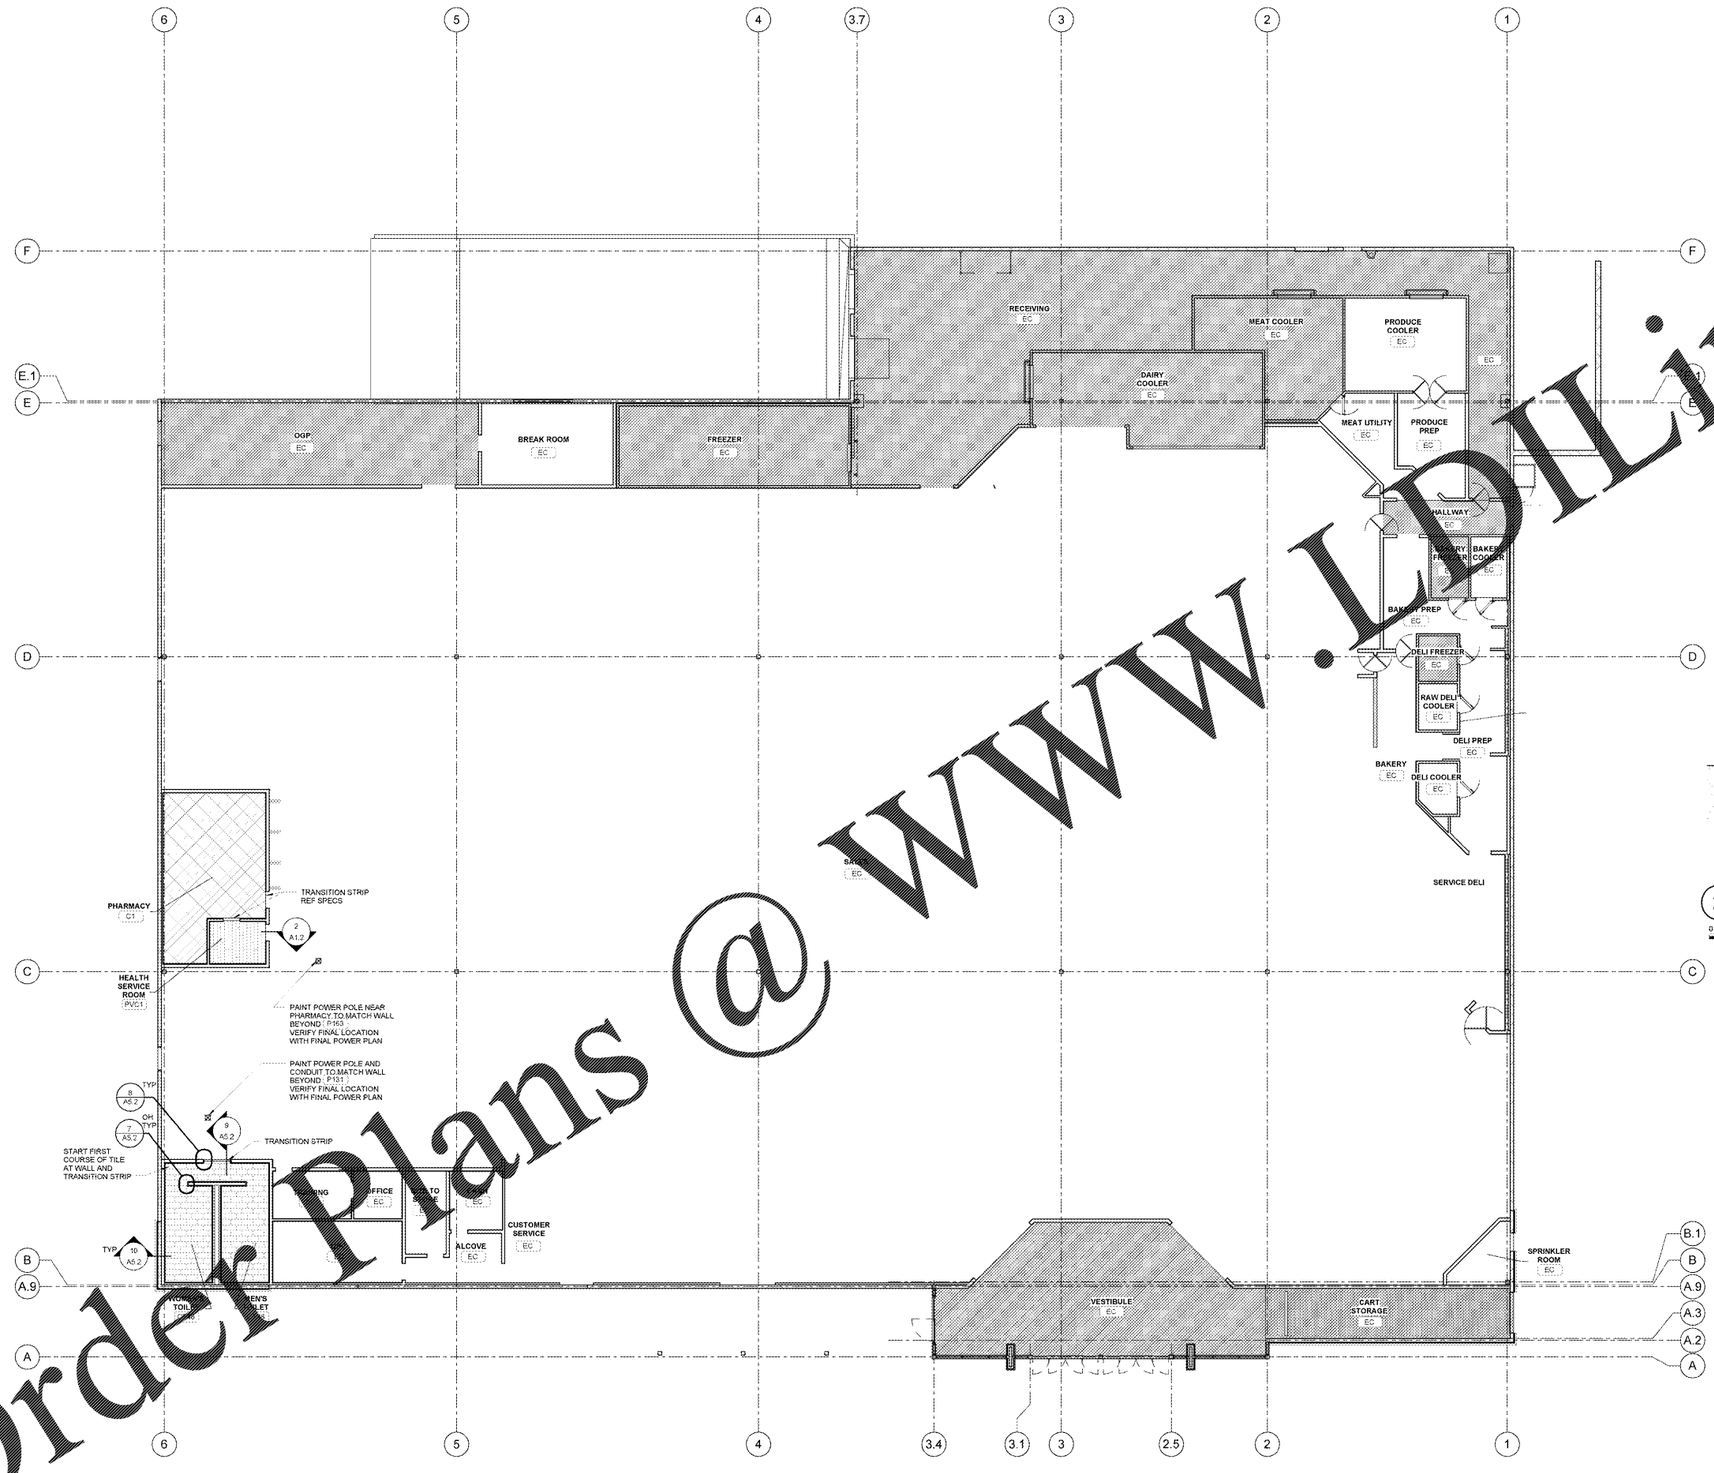

1 FLOOR FINISH PLAN
1" = 10'-0"

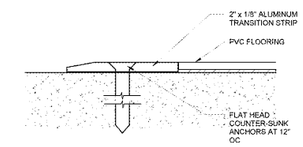

2 TRANSITION STRIP AT PVC FLOORING
1 : 1

SHEET NOTES

1. REF STRUCTURAL DRAWINGS FOR EXACT LOCATION OF EXPOSED CONCRETE FLOOR
2. REF 1 - A7 FOR COLUMN FINISHES
3. REF A7 FOR SCHEDULE FINISH KEY

LEGEND

- CARPET
- TILE
- PVC PLANK FLOORING
- EXPOSED CONCRETE (EC)
- EXPOSED CONCRETE (EC-MEASURED GLOSS)
- EXPOSED CONCRETE (EC-BACOM FINISH)
- EXPOSED CONCRETE (EC)

Gary Mason, RA, AIA, NCARB, LEED AP
FL License No: AR90811
MASSA MULTIMEDIA ARCHITECTURE, PC
3297 Route 66, Neptune, NJ 07753
t:732.918.2300 f:732.918.2351

STIPULATION FOR REPORT

CONSULTANTS

Walmart Neighborhood Market
APOPKA, FL
STORE NO: 6894-00
JOB NUMBER: 097-15-006 | PROTO 41.2

ISSUE BLOCK

2	REV 3	03/10/17

CHECKED BY:	MMA
DRAWN BY:	MMA
FILE NAME:	41_2-A1.2
PROTO CYCLE:	102818
DOCUMENT DATE:	01/09/17

BID SET
NOT FOR CONSTRUCTION

FLOOR FINISH PLAN

SHEET: A1.2

Order Plans @ www.LDILine.com