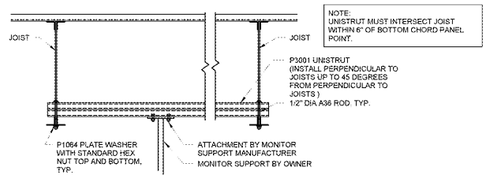

NOTE:
UNISTRUT MUST INTERSECT JOIST WITHIN 6" OF BOTTOM CHORD PANEL POINT.

12 MONITOR SUPPORT BRACKET
3/4" = 1'-0"

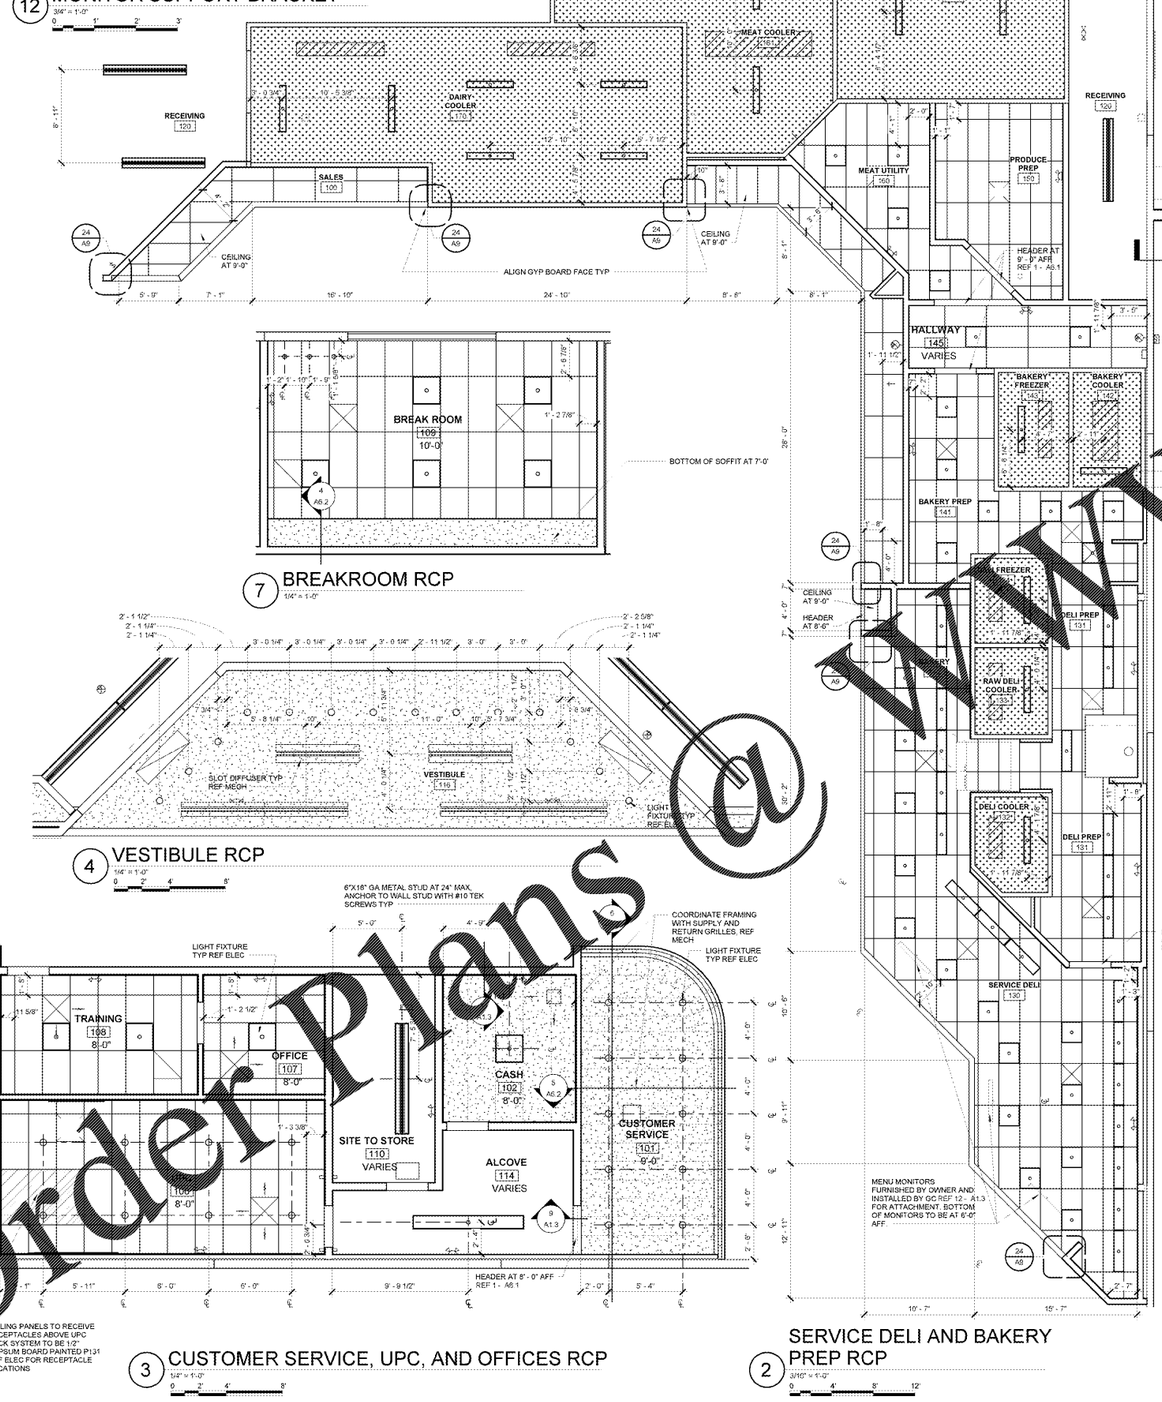

7 BREAKROOM RCP
1/4" = 1'-0"

4 VESTIBULE RCP
1/4" = 1'-0"

3 CUSTOMER SERVICE, UPC, AND OFFICES RCP
1/4" = 1'-0"

2 SERVICE DELI AND BAKERY PREP RCP
3/16" = 1'-0"

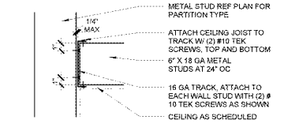

11 CEILING JOIST ATTACHMENT
1 1/2" = 1'-0"

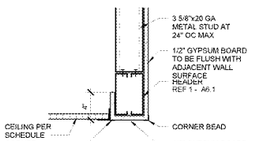

9 HEADER
1 1/2" = 1'-0"

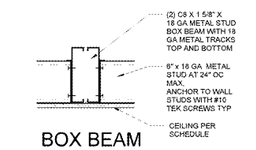

10 BOX BEAM ATTACHMENT DETAIL
1 1/2" = 1'-0"

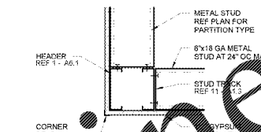

8 HEADER
1 1/2" = 1'-0"

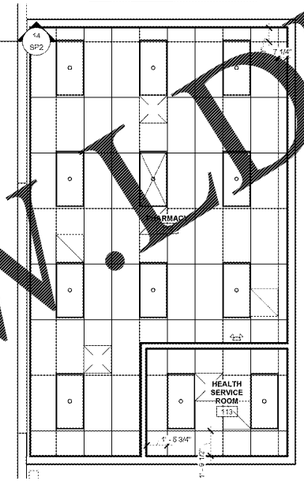

6 PHARMACY & ALCOVE RCP
1/4" = 1'-0"

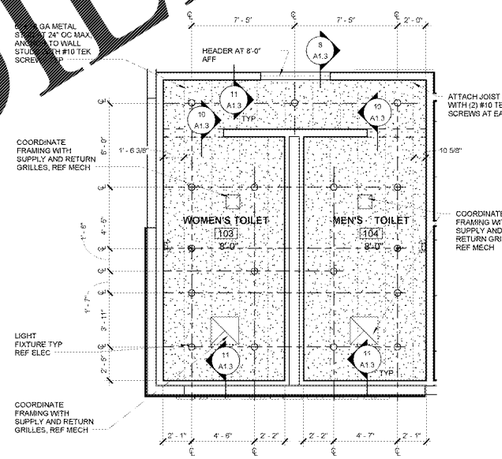

5 TOILET RCP
1/4" = 1'-0"

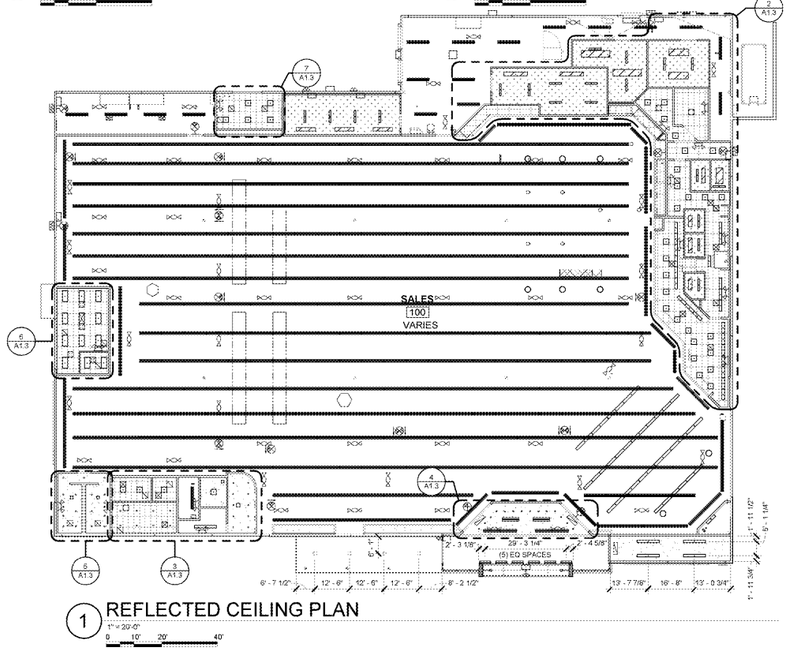

1 REFLECTED CEILING PLAN
1" = 20'-0"

SHEET NOTES
1. CEILING GRID DIMENSIONS ARE TO FACE OF FINISHED WALL.
2. FIRE, MECHANICAL, AND ELECTRICAL ITEMS SHOWN ON THE REFLECTED CEILING PLAN ARE FOR COORDINATION PURPOSES ONLY
3. REF FIRE, MECHANICAL, AND ELECTRICAL FOR SYMBOL LEGENDS

FINISH LEGEND
- WALK-IN PANEL
- GYPSUM BOARD
- REFLECT TEXT FOR TYPE
- OPEN TO STRUCTURE

EQUIPMENT LEGEND
- EMERGENCY LIGHTING
- EXIT SIGN
- SUPPLY DROP BOX

KEYNOTE LEGEND

MMA
MILLER MARTIN ARCHITECTURE, PC
3297 Route 66 Neptune, NJ 07753
1.732.918.2266 f.732.918.2331
Certificate of Authorization: Master, NJ, USA, NCARB, LEED AP
FL License No. AR96811

STIPULATION FOR REPRODUCTION OF DRAWINGS
THESE DRAWINGS AND SPECIFICATIONS ARE THE PROPERTY AND COPYRIGHT OF MILLER MARTIN ARCHITECTURE, PC AND SHALL NOT BE REPRODUCED, PUBLISHED OR USED IN ANY WAY WITHOUT THE EXPRESS WRITTEN PERMISSION OF MILLER MARTIN ARCHITECTURE, PC. ALL RIGHTS RESERVED UNDER THE COPYRIGHT LAWS OF THE UNITED STATES.

CONSULTANTS

Walmart Neighborhood Market
APOPKA, FL
STORE NO: 6894-00
JOB NUMBER: 007-15-005 | PROTO | 41.2

ISSUE BLOCK		
2	REV 3	03/10/17
3	REV 5	04/07/17

CHECKED BY:	MMA
DRAWN BY:	MMA
FILE NAME:	41_2-A1.3
PROTO CYCLE:	102816
DOCUMENT DATE:	01/09/17

BID SET
NOT FOR CONSTRUCTION

REFLECTED CEILING PLANS

SHEET
A1.3

Order Plans @ WWW.WIDLine.com