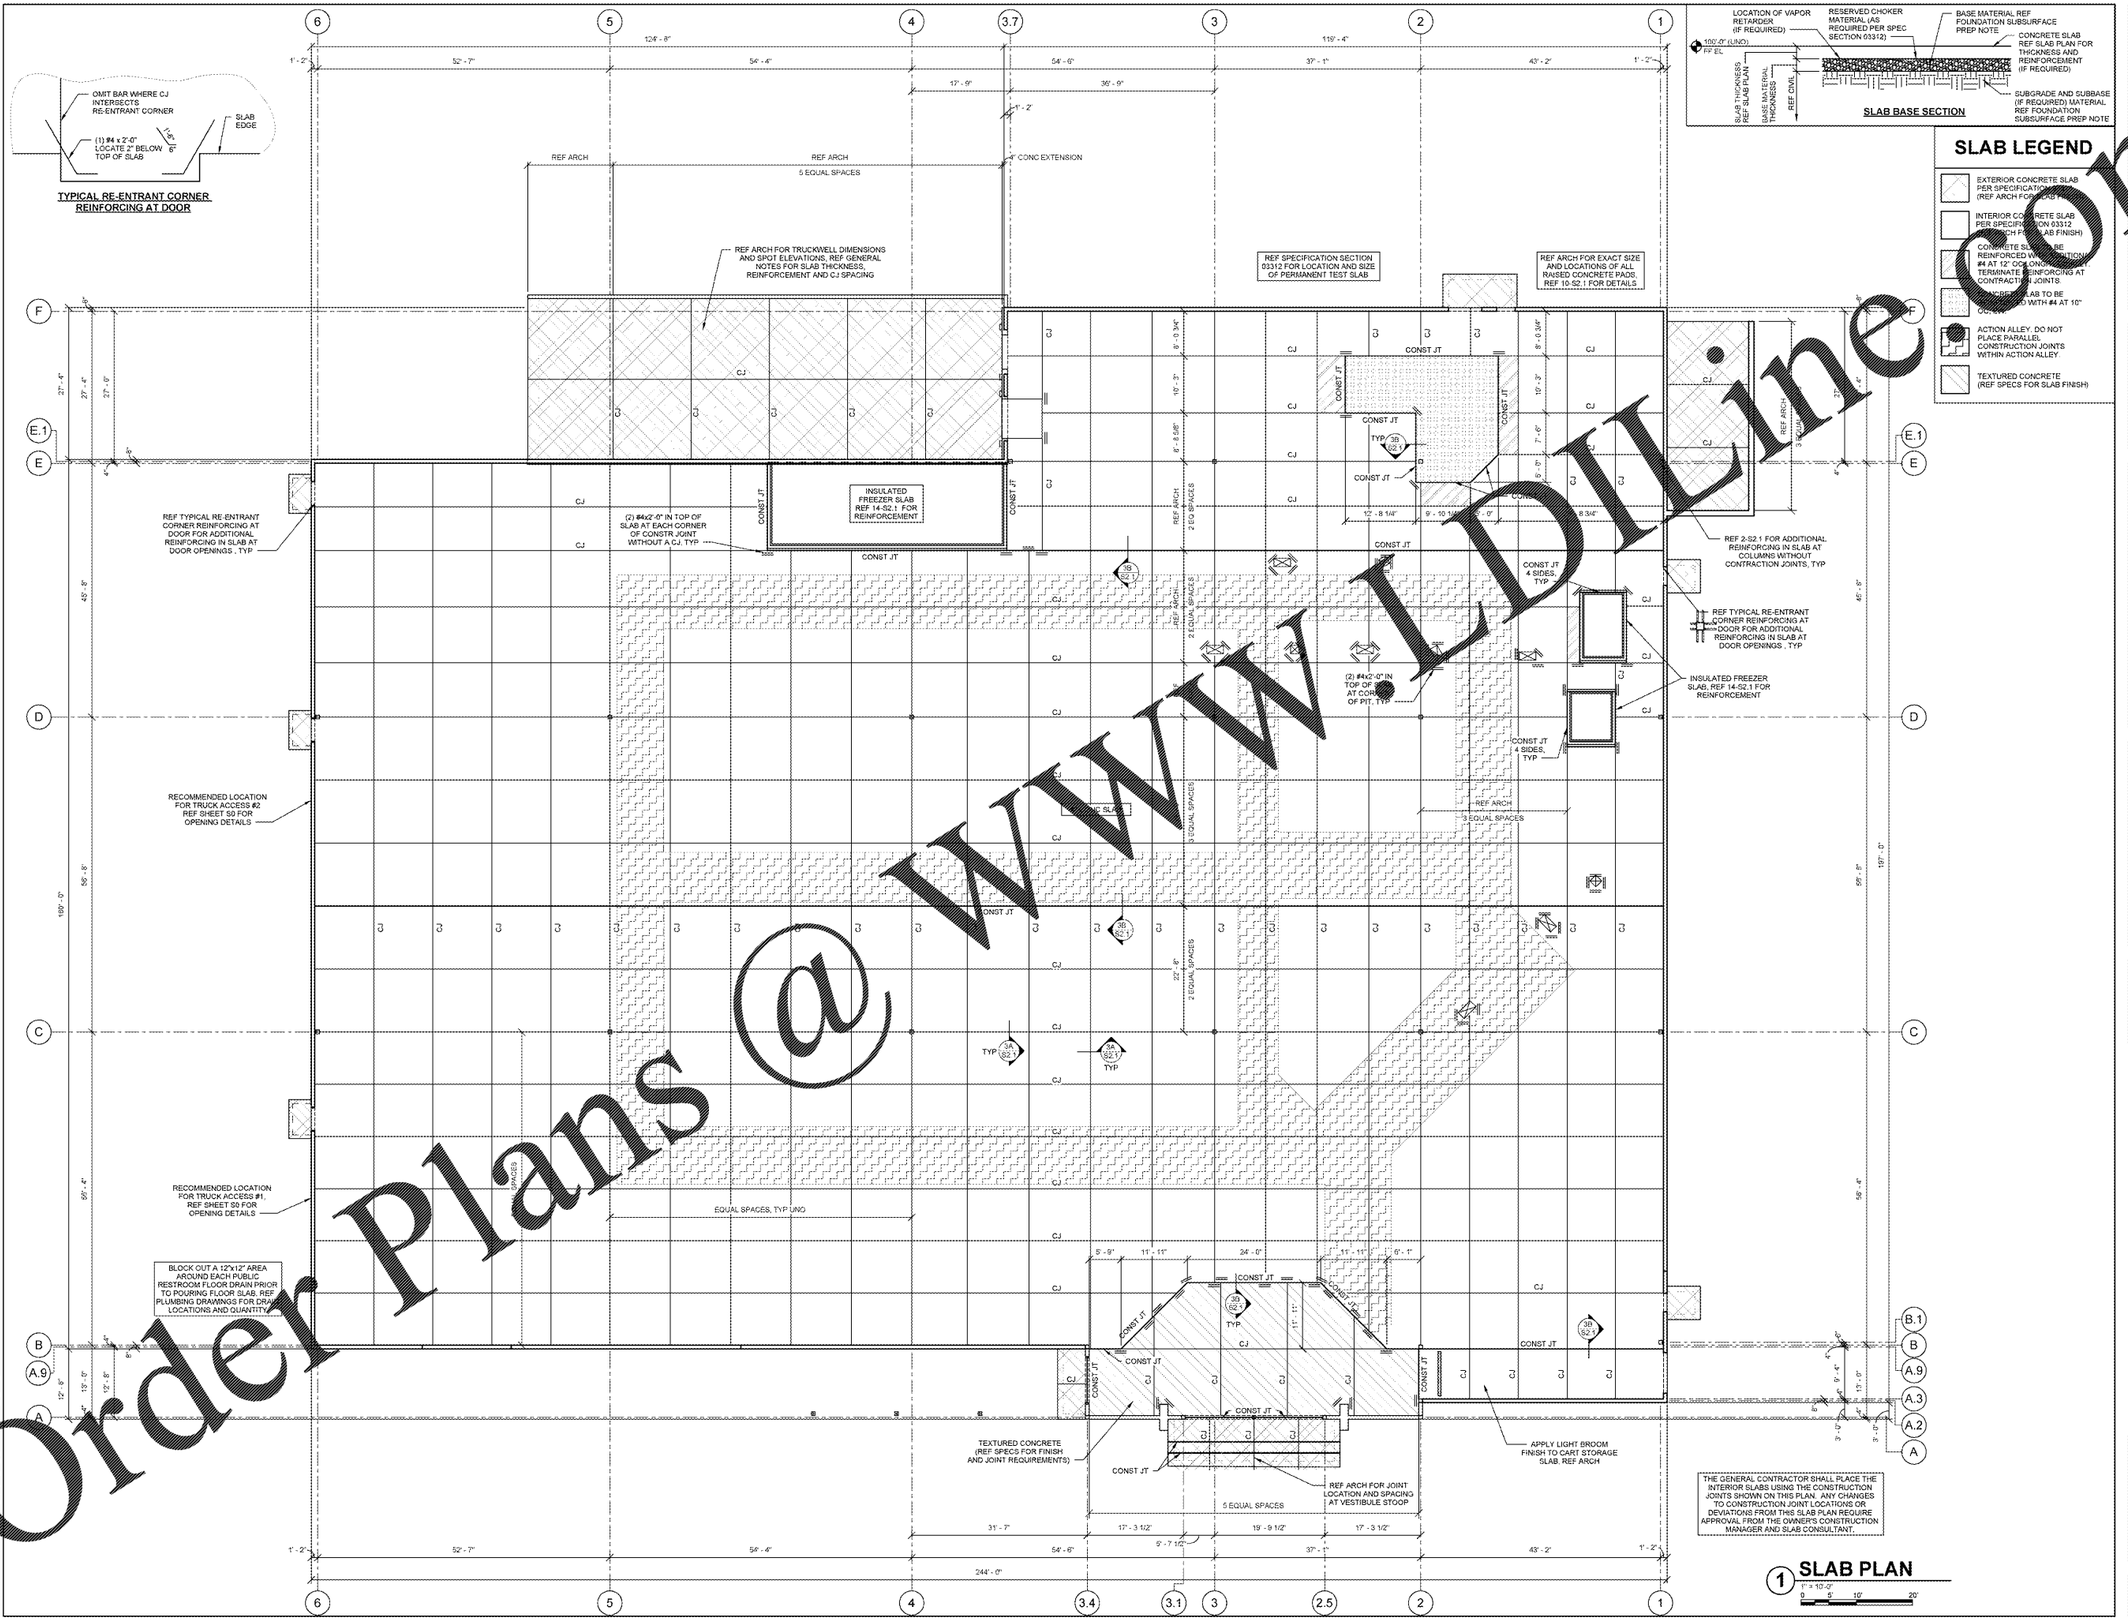

Order Plans @ WWW.DLine.com

Gianni, RA, AIA, NCARB, LEED AP
License No: XXXXXXXXX
MMA ARCHITECTURE
3397 Route 66, Neptune, NJ 07753
t 732.918.2900 f 732.918.2251

STIPULATION FOR RELEASE OF PLANS

CONSULTANTS
Johnston Barbosa Associates

Walmart Neighborhood Market
APOPKA, FL
STORE NO. 6894-00
JOB NUMBER: 0927-15-005 | PROTO: 41.2

ISSUE BLOCK

CHECKED BY:	BCB
DRAWN BY:	MAV
PROTO CYCLE:	102616
DOCUMENT DATE:	01/09/17
JBA PROJECT #:	96606894

BID SET
NOT FOR CONSTRUCTION

SLAB PLAN

SHEET: S1.1

4/7/2017 1:39:21 PM
C:\Users\mvarner\Documents\Revit\Central_Files\Walmart_Prototypes\Walmart_Prototype_41.2_Mvarner_WORKSET_1_V17_mvarner.rvt