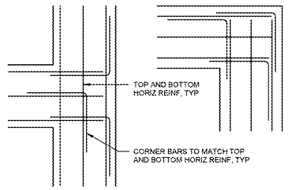

15 CORNER BAR REINF
3/4" = 1'-0"

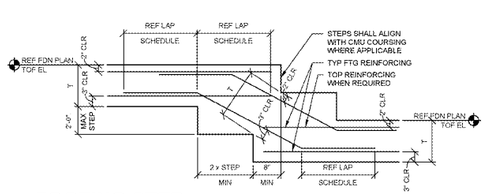

14 FOOTING STEP
3/4" = 1'-0"

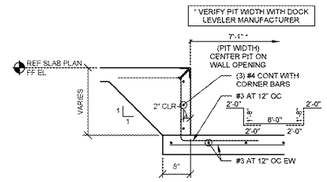

13 SIDE OF DOCK LEVELER
3/4" = 1'-0"

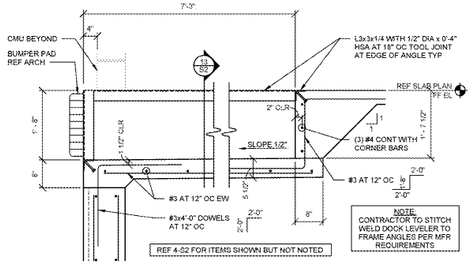

12 DOCK LEVELER PIT
3/4" = 1'-0"

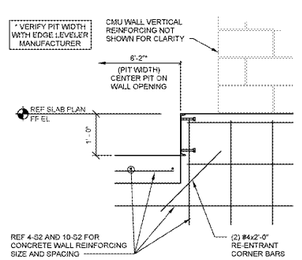

11 SIDE OF EDGE LEVELER
3/4" = 1'-0"

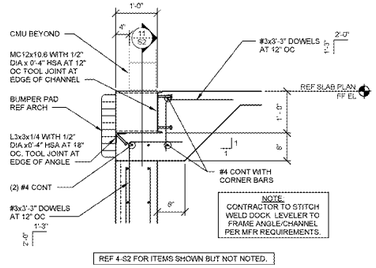

10 EDGE OF DOCK
3/4" = 1'-0"

9 NOT USED

8 NOT USED

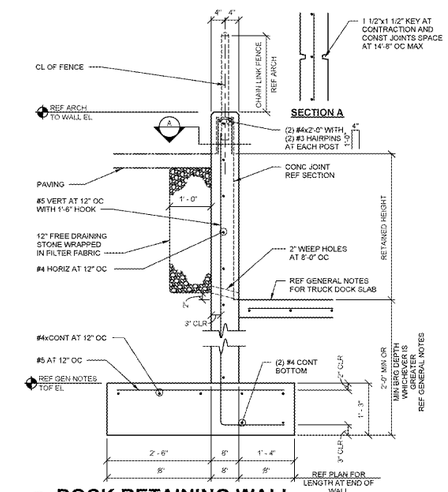

7 DOCK RETAINING WALL
3/4" = 1'-0"

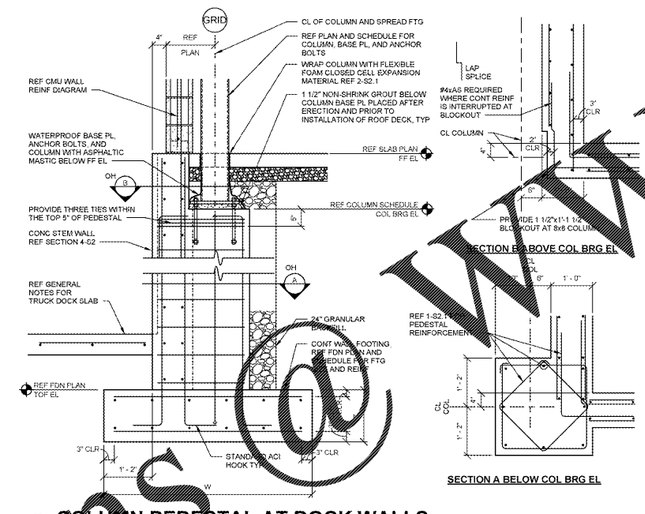

6 COLUMN PEDESTAL AT DOCK WALLS
3/4" = 1'-0"

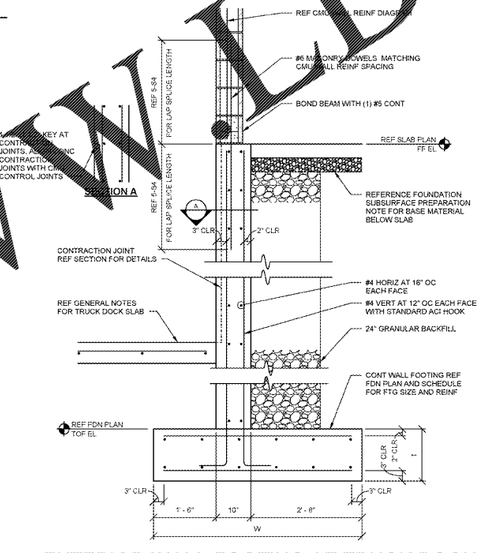

5 EXTERIOR WALL FOOTING AT TRUCK DOCK
3/4" = 1'-0"

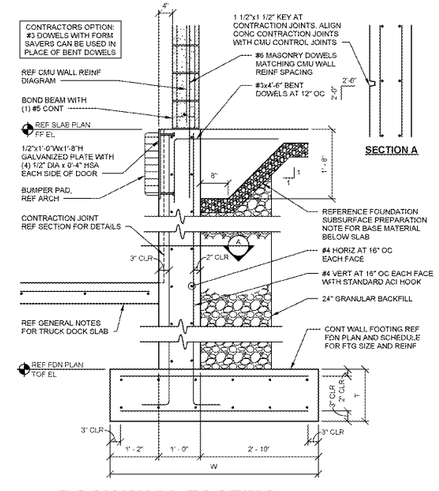

4 DOCK WALL FOOTING
3/4" = 1'-0"

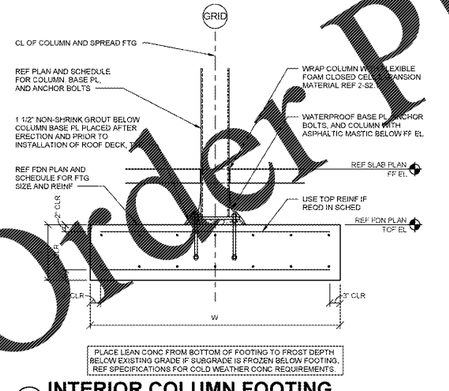

3 INTERIOR COLUMN FOOTING
3/4" = 1'-0"

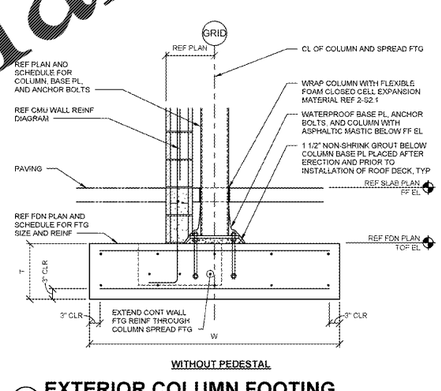

WITHOUT PEDESTAL

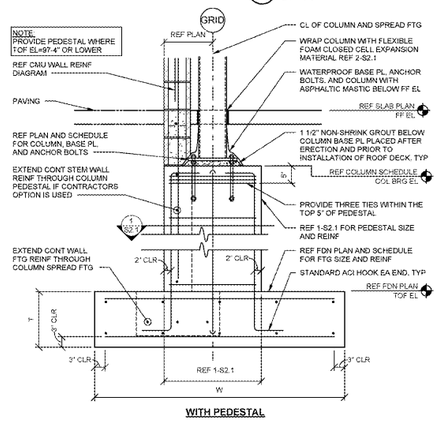

WITH PEDESTAL

2 EXTERIOR COLUMN FOOTING
3/4" = 1'-0"

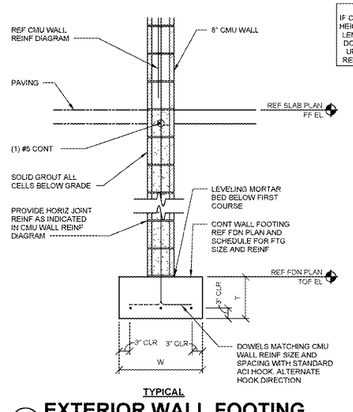

TYPICAL

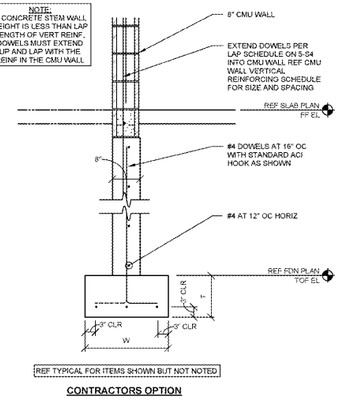

CONTRACTORS OPTION

1 EXTERIOR WALL FOOTING
3/4" = 1'-0"

Order Plans @ WWW.LDILine.com

0 1' 2' 3' TYP (UNO)

Glenn Gemma, RA, AIA, NCARB, LEED AP
License No: XXXXXXXXX
CMA ARCHITECTURE, INC.
3397 Route 66, Neptune, NJ 07753
t 732.312.2900 f 732.312.2341

STIPULATION FOR REUSE

THESE PLANS AND SPECIFICATIONS, CONSTITUTE ORIGINAL AND UNPUBLISHED WORK OF CMA ARCHITECTURE, INC. AND THE SAME MAY NOT BE DUPLICATED, USED OR DISCLOSED WITHOUT WRITTEN CONSENT OF CMA ARCHITECTURE, INC. ALL COPYRIGHTS AND OTHER PROPERTY RIGHTS ARE RESERVED BY CMA ARCHITECTURE, INC. ALL DUPLICATIONS MUST BEAR THE COPYRIGHT NOTICE AND ANY MODIFICATIONS MUST BE NOTED AS SUCH.

CONSULTANTS

Johnston Barbosa Associates
Luis F. Barbosa, PE
STRUCTURAL ENGINEER OF RECORD
1 Bridge Street, Suite 102
Irvington, NY 10533
914.591.7447

Walmart Neighborhood Market
APOPKA, FL
STORE NO 6894-00
JOB NUMBER: 0621-151-000 | PROTO: 41.2

ISSUE BLOCK

CHECKED BY:	BCB
DRAWN BY:	MAV
PROTO CYCLE:	102616
DOCUMENT DATE:	01/09/17
JBA PROJECT #:	96030894

BID SET
NOT FOR CONSTRUCTION

FOUNDATION DETAILS

SHEET: S2

4/7/2017 1:35:34 PM
C:\Users\mvivian\Documents\Revit Local Files\6894-00_Apopka_FL_v17_vMVivian.rvt