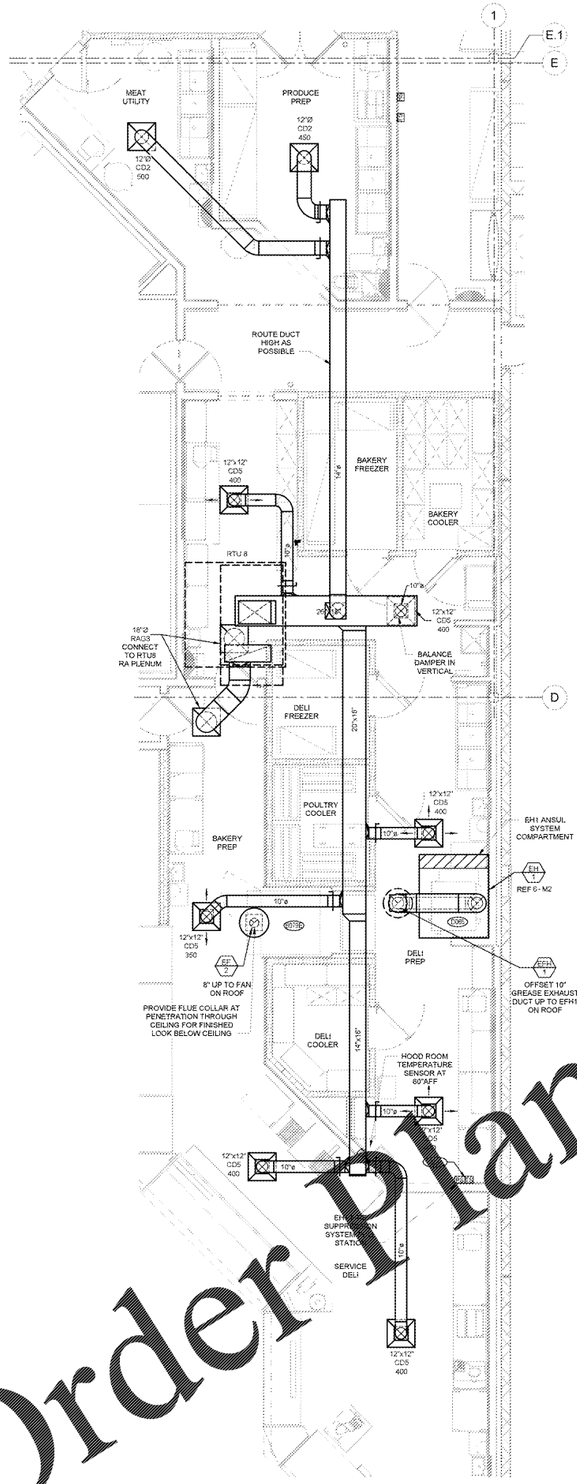

3 PREP AREA HVAC PLAN
1/4" = 1'-0"
SCALE: 1/4"=1'-0"

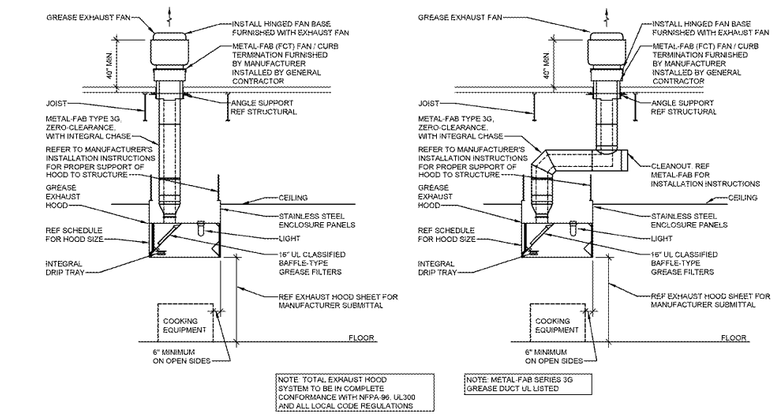

6 EXHAUST HOOD
NTS

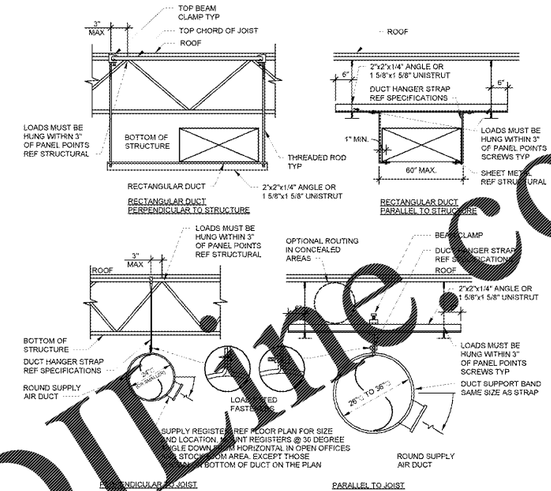

5 DUCT SUPPORT
NTS

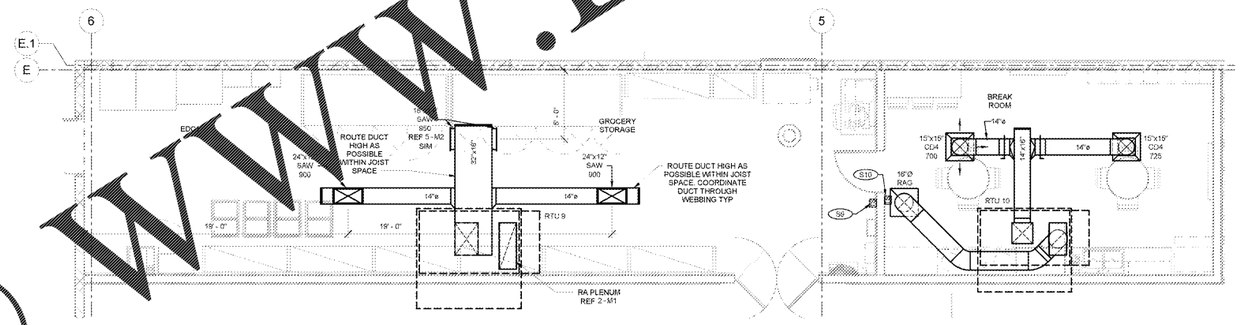

4 GROCERY STORAGE/EDC1 HVAC PLAN
1/4" = 1'-0"
SCALE: 1/4"=1'-0"

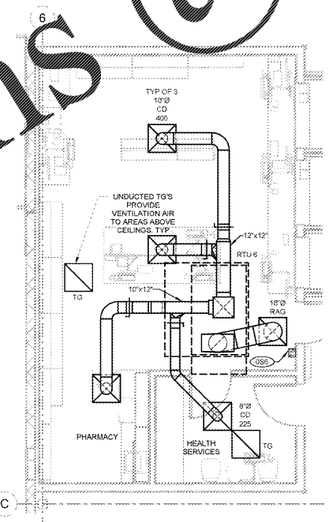

2 PHARMACY HVAC PLAN
1/4" = 1'-0"
SCALE: 1/4"=1'-0"

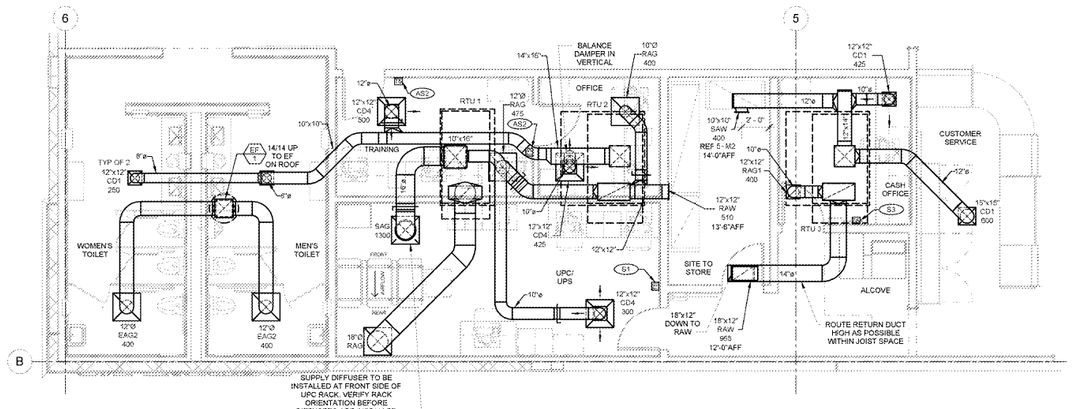

1 RESTROOM/UPC/OFFICE HVAC PLAN
1/4" = 1'-0"
SCALE: 1/4"=1'-0"

Order Plans @ WWW.LDline.com

STIPULATION FOR RELEASE OF DRAWINGS

CONSULTANTS
MPW
MPW ENGINEERING, LLC
1401 JOYCE KILMER AVENUE, SUITE 104
NORTH BRUNSWICK, NEW JERSEY 08902 (732) 745-0005

Walmart
APOPKA, FL
STORE NO. 6894
JOB NUMBER: 0621-15-005 PROTO 41.2

ISSUE BLOCK	
01/25/17	REV #1
02/20/17	REV #2
03/27/17	REV #4
04/07/17	REV #5

CHECKED BY:	MMM
DRAWN BY:	TDT
FILE NAME:	M2
PROTO CYCLE:	10/28/16
DOCUMENT DATE:	01/09/17

BID SET.
NOT FOR CONSTRUCTION

THIS ITEM HAS BEEN ELECTRONICALLY SIGNED AND SEALED BY SCOTT C WEBB , PE ON THE DATE AND/OR TIME STAMP SHOWN USING A DIGITAL SIGNATURE. PRINTED COPIES OF THIS DOCUMENT ARE NOT CONSIDERED SIGNED AND SEALED AND THE SIGNATURE MUST BE VERIFIED ON ANY ELECTRONIC COPIES.

ENLARGED HVAC PLANS AND DETAILS

SHEET:
M2