SHEET NOTES

1. REFER TO ROOM FINISH SCHEDULE KEY ON FSA4.
2. ALL WALLS TO BE PAINTED GYPSUM BOARD, UNO. REF 1-FSA2 FOR WALL TYPE OR FURRING SIZE.
3. REF SHEET FSA5 FOR EQUIPMENT ITEMS (FLXXX) NOT SCHEDULED HERE.

Mark A. Ma, AIA, NCARB, LEED AP
FL License No. AR96811
MMA
MARK A. MA ARCHITECTURE, PC
3297 Route 66, Neptune, NJ 07753
t 732.918.2700 f 732.918.2751

STIPULATION FOR REVISIONS

CONSULTANTS

Walmart
Neighborhood Market
Apopka, FL
STORE NO: 6984-00
WNM6-74DR
JOB NUMBER: 067-15-005 | PROTO

ISSUE BLOCK

CHECKED BY:	MMA
DRAWN BY:	MMA
FILE NAME:	74DR-FSA5.1
PROTO CYCLE:	021017
DOCUMENT DATE:	04/07/17

BID SET
NOT FOR
CONSTRUCTION

INTERIOR ELEVATIONS

SHEET
FSA5.1

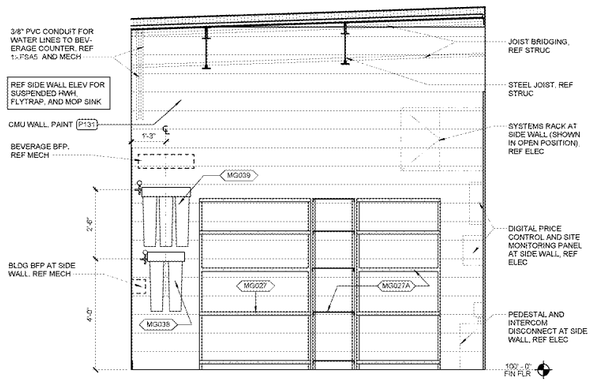

6 EQUIPMENT ELEVATION
1/2" = 1'-0" 1 FSA5

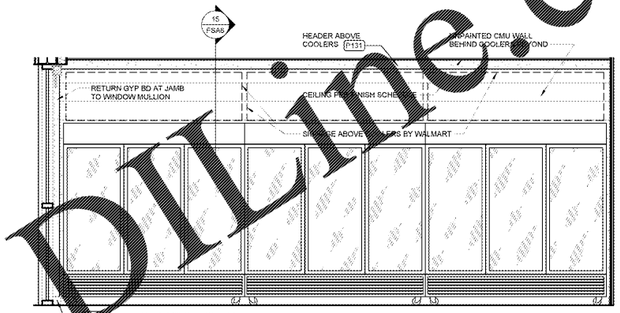

3 REACH-IN COOLER ELEVATION
1/2" = 1'-0" 1 FSA5

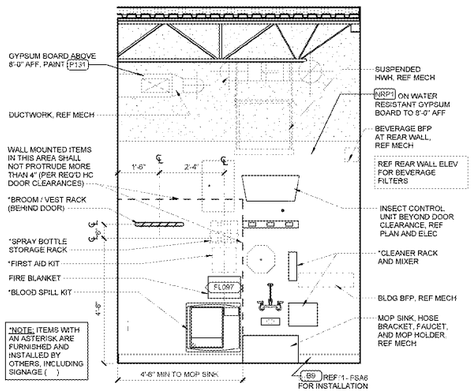

8 EQUIPMENT ELEVATION
1/2" = 1'-0" 1 FSA5

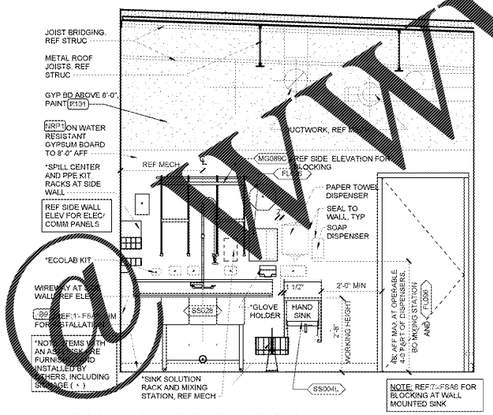

5 EQUIPMENT ELEVATION
1/2" = 1'-0" 1 FSA5

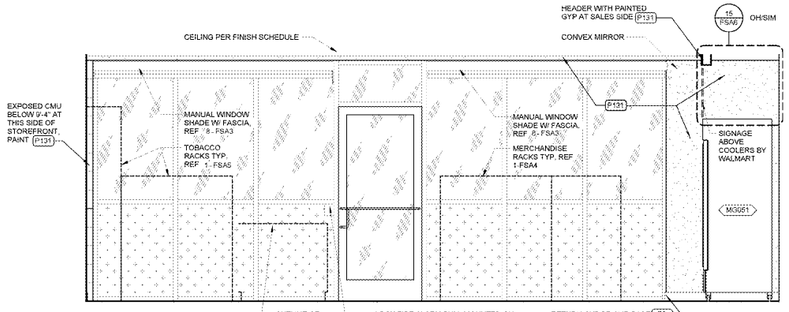

2 STOREFRONT ELEVATION
1/2" = 1'-0" 1 FSA5

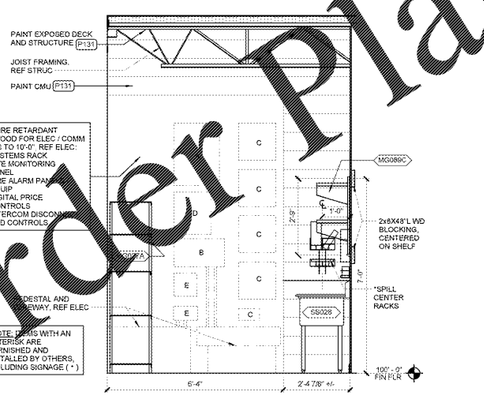

7 EQUIPMENT ELEVATION
1/2" = 1'-0" 1 FSA5

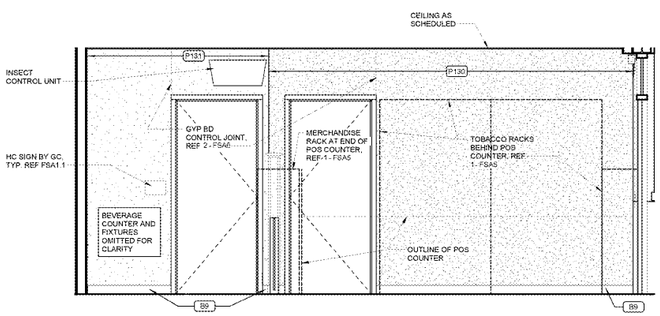

4 POS COUNTER ELEVATION
1/2" = 1'-0" 1 FSA5

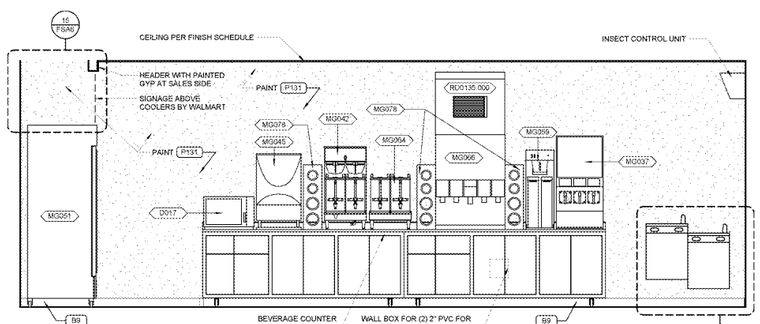

1 BEVERAGE COUNTER ELEVATION
1/2" = 1'-0" 1 FSA5

Order Plans
WWW.LDLine.com