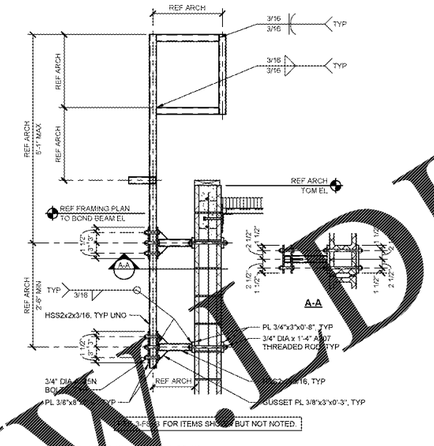

7 LADDER STOP TO WALL CONNECTION

3/4" = 1'-0"

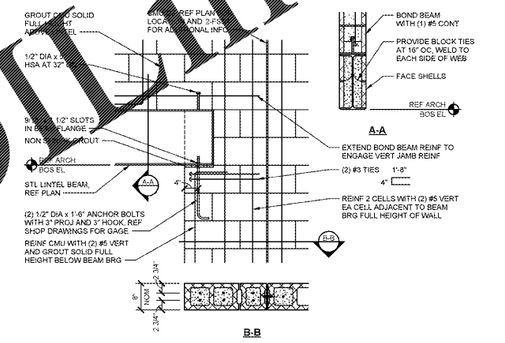

6 BEAM BEARING SECTION

3/4" = 1'-0"

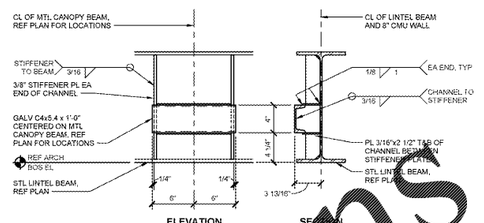

5A MTL CANOPY SUPPORT AT LINTEL BEAM

1 1/2" = 1'-0"

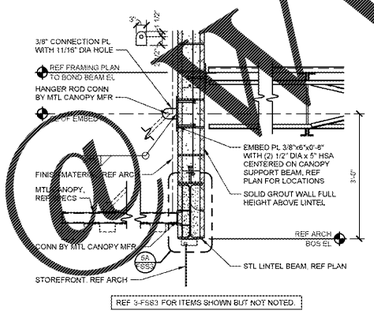

5 STL LINTEL AT CANOPY

3/4" = 1'-0"

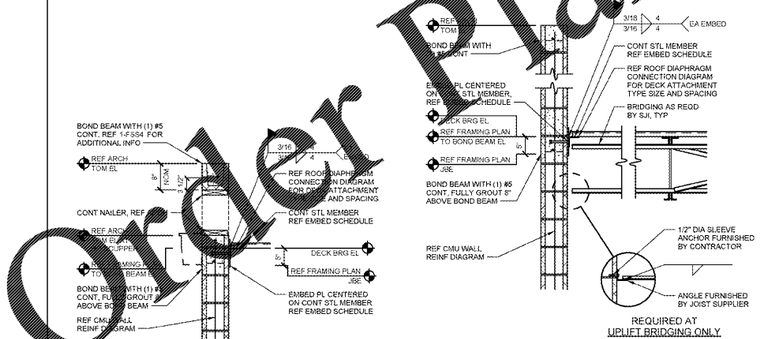

4 REAR WALL AT SCUPPER

3/4" = 1'-0"

3 DECK ANGLE TO WALL CONNECTION

3/4" = 1'-0"

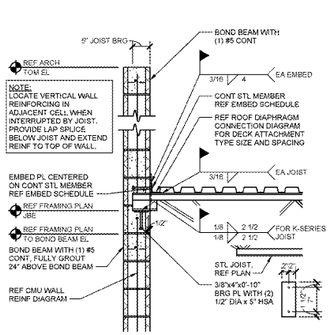

2 STL JOIST TO WALL CONNECTION

3/4" = 1'-0"

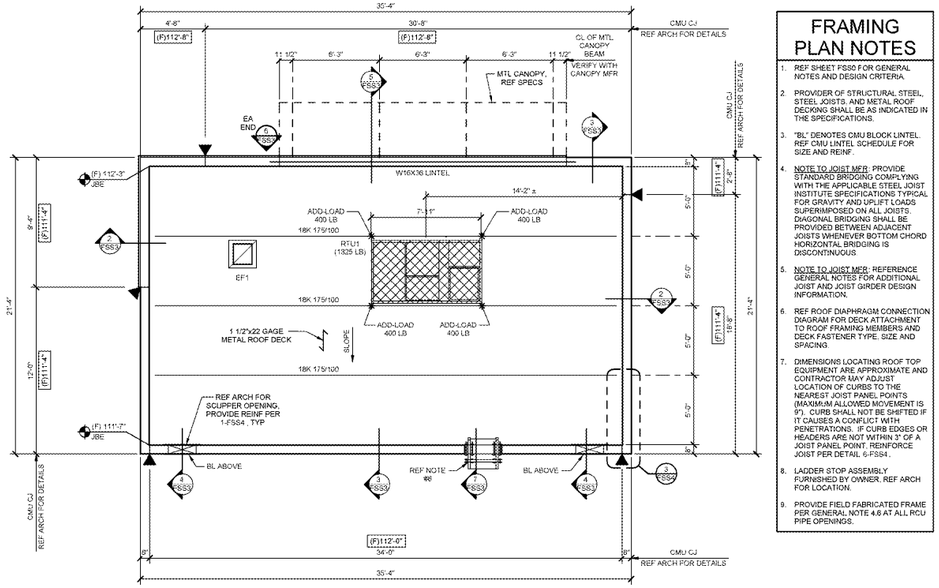

1 SERVICE BUILDING FRAMING PLAN

1/4" = 1'-0"

FRAMING PLAN NOTES

1. REF SHEET FSS0 FOR GENERAL NOTES AND DESIGN CRITERIA.
2. PROVIDER OF STRUCTURAL STEEL, STEEL JOISTS, AND METAL ROOF DECKING SHALL BE AS INDICATED IN THE SPECIFICATIONS.
3. "BL" DENOTES CMU BLOCK LINTEL. REF CMU LINTEL SCHEDULE FOR SIZE AND REINF.
4. NOTE TO JOIST MFR: PROVIDE STANDARD BRIDGING COMPLYING WITH THE APPLICABLE STEEL JOIST INSTITUTE SPECIFICATIONS TYPICAL FOR GRAVITY AND UPLIFT LOADS SUPERIMPOSED ON ALL JOISTS. DIAGONAL BRIDGING SHALL BE PROVIDED BETWEEN ADJACENT JOISTS WHENEVER BOTTOM CHORD HORIZONTAL BRIDGING IS DISCONTINUOUS.
5. NOTE TO JOIST MFR: REFERENCE GENERAL NOTES FOR ADDITIONAL JOIST AND JOIST GIRDER DESIGN INFORMATION.
6. REF ROOF DIAPHRAGM CONNECTION DIAGRAM FOR DECK ATTACHMENT TO ROOF FRAMING MEMBERS AND DECK FASTENER TYPE, SIZE AND SPACING.
7. DIMENSIONS LOCATING ROOF TOP EQUIPMENT ARE APPROXIMATE AND CONTRACTOR MAY ADJUST LOCATION OF CURBS TO THE NEAREST JOIST PANEL POINTS (MAXIMUM ALLOWED MOVEMENT IS 9"). CURB SHALL NOT BE SHIFTED IF IT CAUSES A CONFLICT WITH PENETRATIONS. IF CURB EDGES OR HEADERS ARE NOT WITHIN 3" OF A JOIST PANEL POINT, REINFORCE JOIST PER DETAIL 6-FS54 .
8. LADDER STOP ASSEMBLY FURNISHED BY OWNER. REF ARCH FOR LOCATION.
9. PROVIDE FIELD FABRICATED FRAME PER GENERAL NOTE 4.6 AT ALL RCU PIPE OPENINGS.

Order Plans @ WWW.DLine.com

4/7/2017 1:49:03 PM

General Mass, PA, AIA, NCARB, LEED AP
License No.: XXXXXXXXX
MMA
Mitchell Ma Architecture, P.C.
3297 Route 66, Neptune, NJ 07753
t 732.918.9290 f 732.918.9293

STIPULATION FOR REUSE

THESE PLANS AND SPECIFICATIONS ARE THE PROPERTY OF MITCHELL MA ARCHITECTURE, P.C. AND ARE NOT TO BE USED IN WHOLE OR IN PART FOR ANY OTHER PROJECT WITHOUT THE EXPRESS WRITTEN CONSENT OF MITCHELL MA ARCHITECTURE, P.C. ANY UNAUTHORIZED USE OF THESE PLANS AND SPECIFICATIONS WILL BE AT THE SOLE RISK OF THE USER AND WITHOUT LIABILITY TO MITCHELL MA ARCHITECTURE, P.C.

CONSULTANTS

Johnston Sandoval Associates
STRUCTURAL ENGINEERS
ARCHITECTURAL ENGINEERING CONSULTANTS
PROFESSIONAL ENGINEERS
CERTIFIED STRUCTURAL ENGINEERS
Q:\Projects\...\Drawings\Sheets\FSS3.dwg
XXXX.XXXX

Walmart
Neighborhood Market
APOPKA, FL
STORE NO. 6894-00
WAM6-7A6R
PROTO
JOB NUMBER: 96906894

ISSUE BLOCK

CHECKED BY:	BCB
DRAWN BY:	MAV
PROTO CYCLE:	021017
DOCUMENT DATE:	04/07/17
JBA PROJECT #	96906894

BID SET
NOT FOR CONSTRUCTION

SERVICE BUILDING FRAMING PLAN AND DETAILS

SHEET:
FSS3