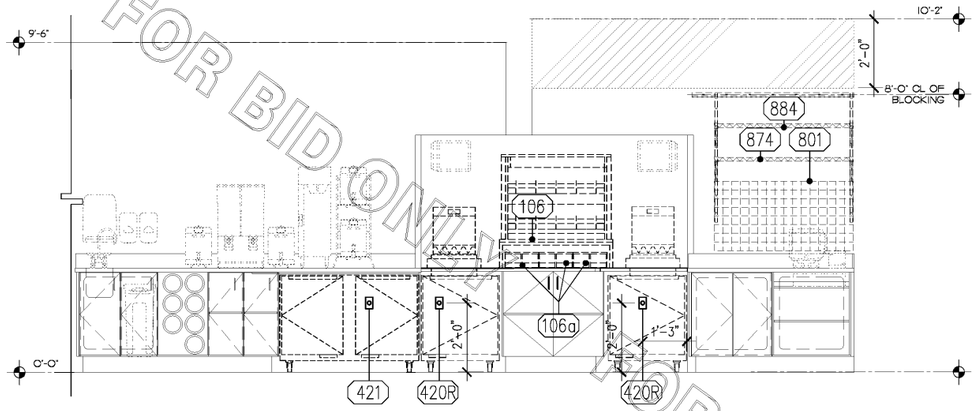

1 **KITCHEN**
1/2"= 1'-0"

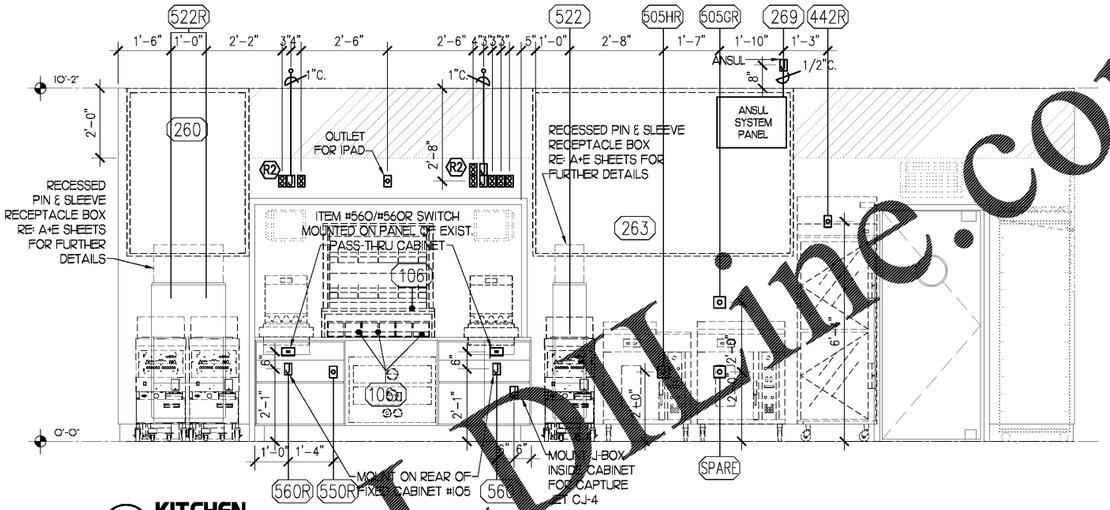

2 **KITCHEN**
1/2"= 1'-0"

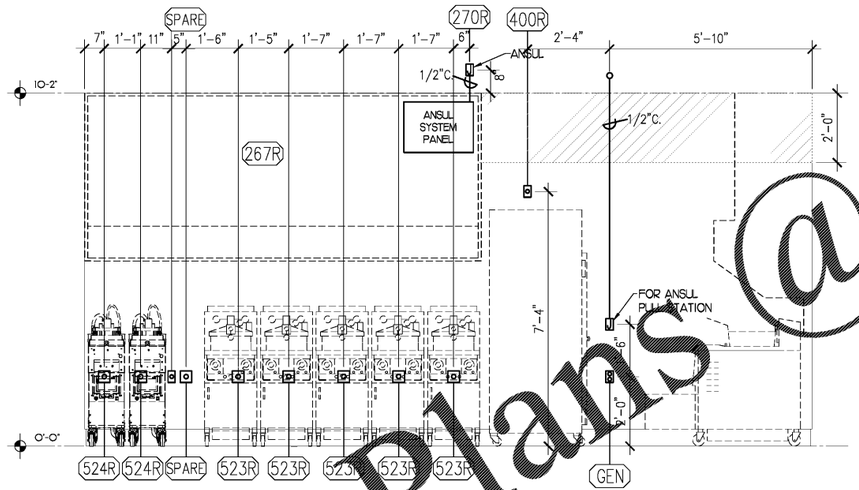

3 **KITCHEN**
1/2"= 1'-0"

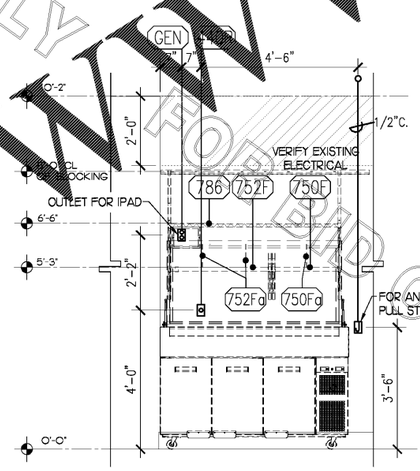

4 **KITCHEN**
1/2"= 1'-0"

ELEVATION LEGEND

- XXX — EQUIPMENT NUMBER
- M2 — INDICATES NOTE ON SHEET E2
- J — JUNCTION BOX
- S — SIMPLEX RECEPTACLE
- D — DUPLEX RECEPTACLE
- SWITCH
- PHONE
- T — TERMINATION OF PVC CONDUIT FOR RADIANT POS SYSTEM
- DOUBLE DUPLEX RECEPTACLE
- D — SMOKE DETECTOR LED (2 GANG BOX)
- SK — SECURITY KEYPAD

FOR BID ONLY
Order Plans @ WWW.TDline.com
FOR BID ONLY
FOR BID ONLY

Chick-fil-A
5200 Buffington Rd.
Atlanta Georgia,
30349-2998

Revisions:

Mark	Date	By
1	06.30.17	ISSUED FOR PERMIT
2	07.11.17	ISSUED FOR BID

Seal

TriMark Foodservice Equipment, Supplies and Design
STRATEGIC
3011 Industrial Parkway East
Knoxville, Tennessee 37921
Phone (865) 637-2525
Fax (865) 522-4446

STORE #02593
HOUSTON ROAD FSU

4980 HOUSTON RD
FLORENCE, KY
41042

SHEET TITLE
ELECTRICAL ROUGH-IN ELEVATIONS

VERSION: S08C-R
ISSUE DATE: 05.2017

Job No. : 16-1511
Store : 02593
Date : 07.11.17
Drawn By : OLM
Checked By: THW

Sheet
K3.1