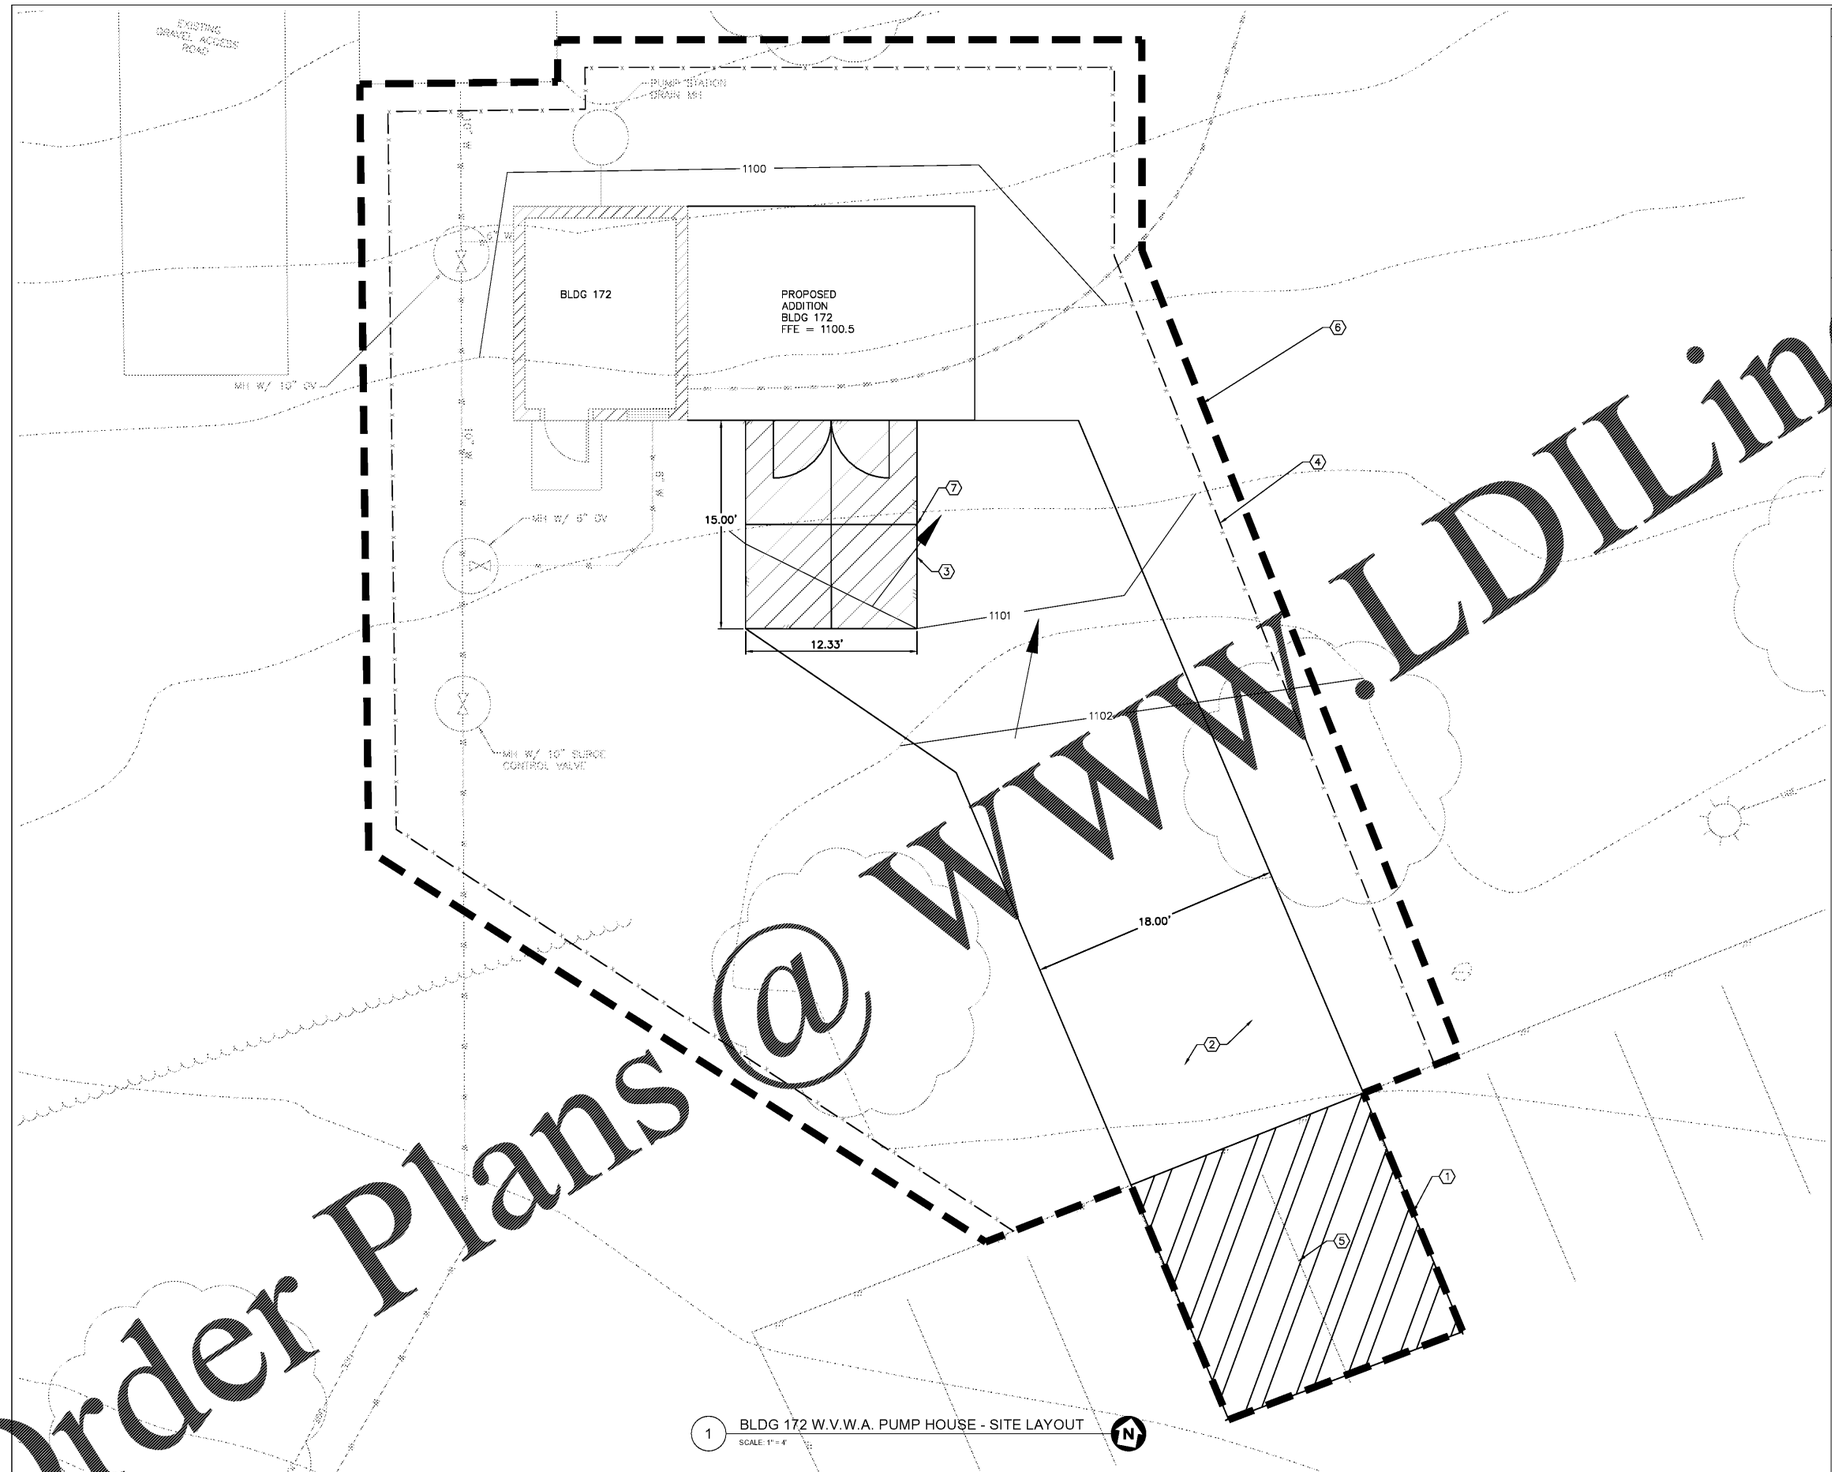

1 BLDG 172 W.V.W.A. PUMP HOUSE - SITE LAYOUT
SCALE: 1" = 4'

LEGEND

- LIMIT OF DISTURBANCE
- 1101 MINOR CONTOUR
- 1100 MAJOR CONTOUR
- SILT FENCE
- FLOW ARROW
- CONCRETE PAVEMENT

SHEET KEYNOTES

1. ASPHALT STRIPING. 3/CS-501.
2. GRAVEL DRIVEWAY. 4/CS-501.
3. CONCRETE PAVEMENT. 2/CS-501
4. SILT FENCE. SEE CS-502
5. PAINT EXISTING PARKING SPACE DIVIDER BLACK.
6. LIMIT OF DISTURBANCE = 0.12 ACRES
7. CONTROL JOINT

Order Plans@ WWW.LDILinc.com

three inches = one foot
one and one-half inches = one foot
one inch = one foot
three-quarters inch = one foot
one-half inch = one foot
three-eighths inch = one foot
one-quarter inch = one foot
one-eight inch = one foot

Revisions	Date
-	-

Atriax
Atriax, pllc
102 3rd Avenue, NE
Hickory, NC 28603
Phone: 828.315.9962
Fax: 828.315.9964
www.atriaxgroup.com

Wiley|Wilson
Wiley|Wilson
127 Nationwide Drive
Lynchburg, VA 24502
Phone: 434.947.1901
www.wileywilson.com

NORTH CAROLINA PROFESSIONAL ENGINEER SEAL 042044 4-25-17 WILLIAM T. HAMBLIN

Approved: Energy Engineer	Approved: Safety Manager	Approved: Service Chief
CONSTRUCTION DOCUMENTS	Approved: Infection Control Officer	Approved: Chief of Staff
	Approved: GEMS Coordinator	Approved: Associate Director

Drawing Title: CS103 BLDG 172 - WVWA PUMP HOUSE SITE LAYOUT

Project Title: RENOVATE FOR WATER QUALITY

Date: 4/28/2017

Project No.: 658-15-101

Approved: Chief of Facility Management Svc.

Approved: Medical Center Director

Building Number: 172 | Checked: WTH | Drawn: WTH

Location: VA MEDICAL CENTER, SALEM, VA 24153

DRAWING SET: 2592

Dwg. 5 Of 155

Veterans Affairs