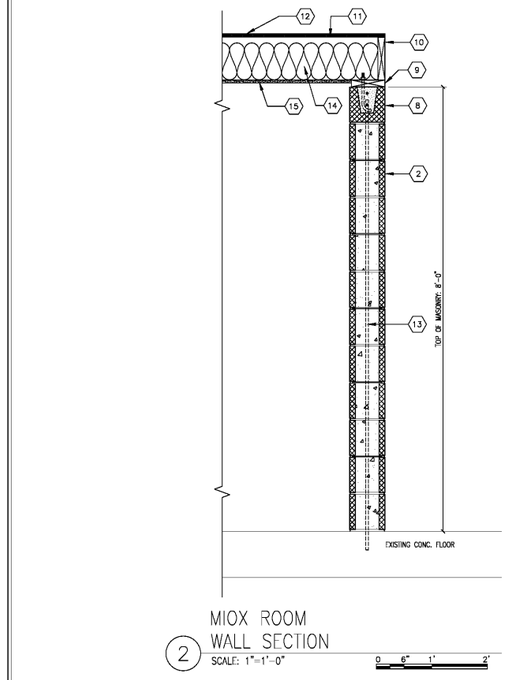

2 MIOX ROOM WALL SECTION
SCALE: 1"=1'-0"

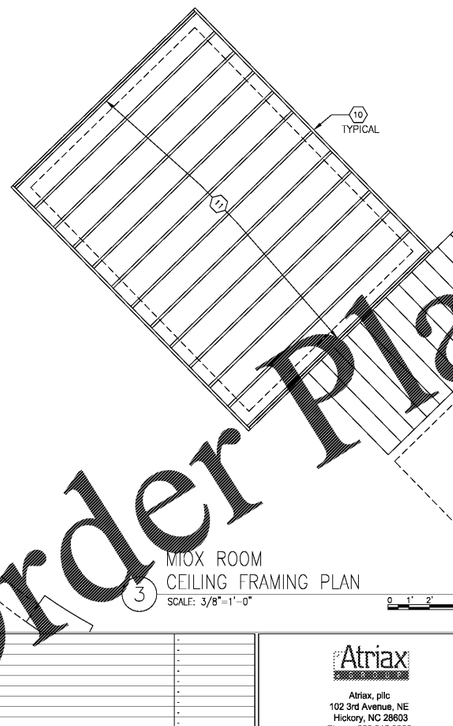

3 MIOX ROOM CEILING FRAMING PLAN
SCALE: 3/8"=1'-0"

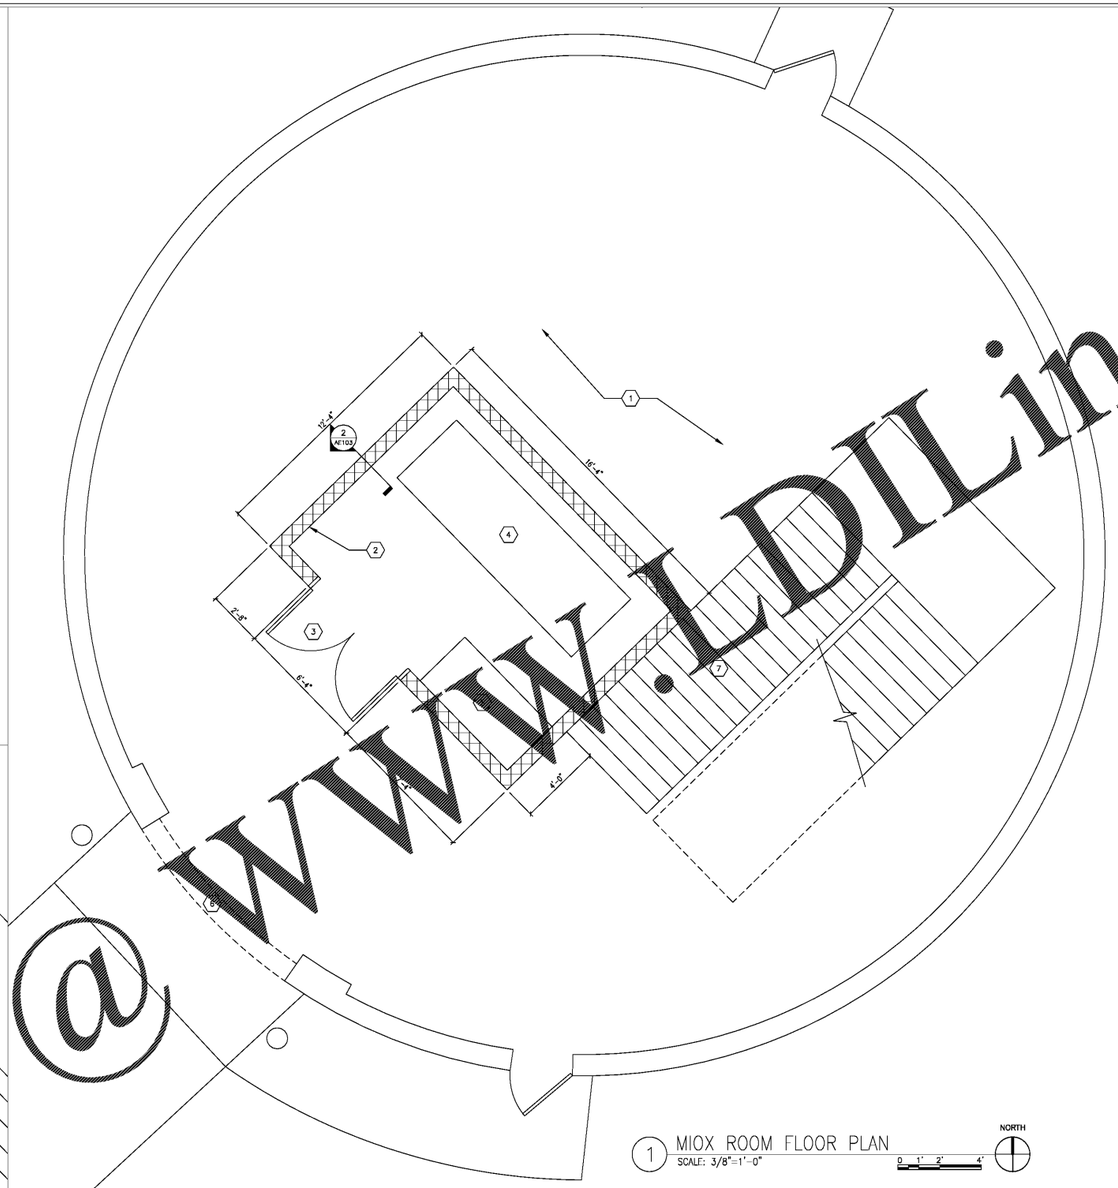

1 MIOX ROOM FLOOR PLAN
SCALE: 3/8"=1'-0"

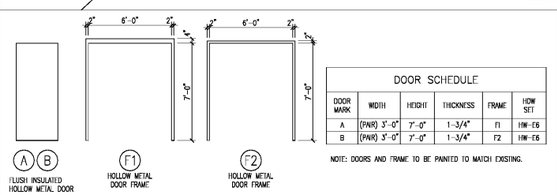

A B FLUSH INSULATED HOLLOW METAL DOOR
F1 HOLLOW METAL DOOR FRAME
F2 HOLLOW METAL DOOR FRAME

DOOR SCHEDULE

DOOR MARK	WIDTH	HEIGHT	THICKNESS	FRAME	HDW SET
A	(PAIR) 3'-0"	7'-0"	1-3/4"	F1	HW-E6
B	(PAIR) 3'-0"	7'-0"	1-3/4"	F2	HW-E6

NOTE: DOORS AND FRAME TO BE PAINTED TO MATCH EXISTING.

4 DOOR ELEVATIONS AND SCHEDULE
SCALE: 1/4"=1'-0"

LINTEL SCHEDULE

MARK		SIZE	BEARING
L2		8" (W) x 8" (H) CMU BOND BEAM LINTEL REINFORCED w/2-#5 CONT HORIZONTAL BARS	8"

LINTEL NOTES:
1. COORDINATE LINTELS w/ DOOR & LOUVER LOCATIONS.
2. SUBMIT FOR APPROVAL SHOP DRAWINGS AND SCHEDULES SHOWING DETAILS, SIZE, & LOCATION FOR ALL LINTELS.
3. PROVIDE SOLID, GROUTED CELL REINFORCED w/1-#4 VERT. @ CMU LINTEL BEARING, #4 VERT. SHALL BE CONTINUOUS THRU END OF LINTEL

5 LINTEL SCHEDULE
SCALE: NTS

GENERAL NOTES

1. REFERENCE CIVIL DRAWING FOR ADDITIONAL INFORMATION.
2. SEE SECTIONS AND DETAILS THIS SHEET.
3. PROVIDE TYPE "L2" LINTEL OVER ALL DOORS AND LOUVERS.
4. INTERIOR WALLS AND CEILING TO BE PAINTED WHITE.

SHEET KEYNOTES

1. EXISTING ELEVATED STORAGE TANK - BUILDING 174.
2. 8" CMU REINFORCED WALLS. FILL CELLS WITH REBAR DOWEL SOLID WITH GROUT.
3. PR: 3'-0" (W) x 7'-0" (H) HOLLOW METAL DOORS AND FRAME. REFERENCE DOOR SCHEDULE THIS SHEET. DOOR MARK "A".
4. CONC. HOUSEKEEPING PAD. REFERENCE CIVIL DRAWINGS.
5. FRP PUMP TABLE. REFERENCE CIVIL DRAWINGS.
6. EXISTING ROLL-UP DOOR.
7. EXISTING METAL STAIRS.
8. 8" x 8" CMU BOND BEAM w/ 2 #5 CONT. HORIZONTAL BARS AND ⅜"ø ANCHOR BOLT AT 48" O.C. WITH 12" MAX. SPACING FROM CORNERS.
9. 2" x 8" PR. TREATED TOP PLATE.
10. 2" x 10" RIM JOIST.
11. 2" x 10" CEILING JOIST @ 1'-4" O.C.
12. ¾" OSB SHEATHING
13. #5 REBAR DOWELS AT 48" O.C. AND AT CORNERS. EPOXY ANCHOR INTO EXISTING CONC. FLOOR MIN. 4" DEEP.
14. BATT INSULATION
15. ⅝" TYPE X GYP. BD.

Order Plans @ WWW.LDILinc.com

Revisions	Date
-	-

Atriax, pllc
102 3rd Avenue, NE
Hickory, NC 28603
Phone: 828.315.9962
Fax: 828.315.9984
www.atriaxgroup.com

Wiley|Wilson
127 Nationwide Drive
Lynchburg, VA 24502
Phone: 434.947.1901
www.wileywilson.com

EDWARD H. HENTON REGISTERED LANDSCAPE ARCHITECT 8631 NORTH CAROLINA HICKORY, N.C.
4/28/2017

Approved: Energy Engineer
Approved: Safety Manager
Approved: Service Chief
CONSTRUCTION DOCUMENTS
Approved: Infection Control Officer
Approved: Chief of Staff
Approved: GEMS Coordinator
Approved: Associate Director
Approved: Chief of Facility Management Svc.
Approved: Medical Center Director

Drawing Title: AE103 BLDG 174 - MIOX ROOM FLOOR PLAN, CEILING FRAMING PLAN, WALL SECTION AND DETAILS
Project Title: RENOVATE FOR WATER QUALITY
Date: 4/28/2017
Project No.: 658-15-101
Building Number: 174
Checked: EHH
Drawn: TLR
Location: VA MEDICAL CENTER, SALEM, VA 24153
DRAWING SET
Dwg. 22 Of 155

Veterans Affairs