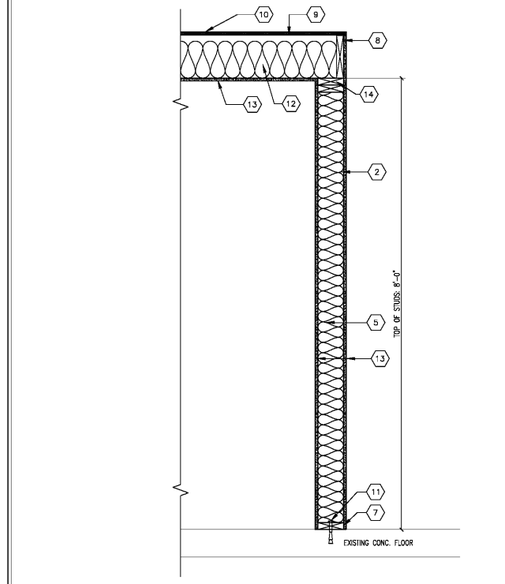

2 2ND FLOOR WALL SECTION
SCALE: 1"=1'-0"

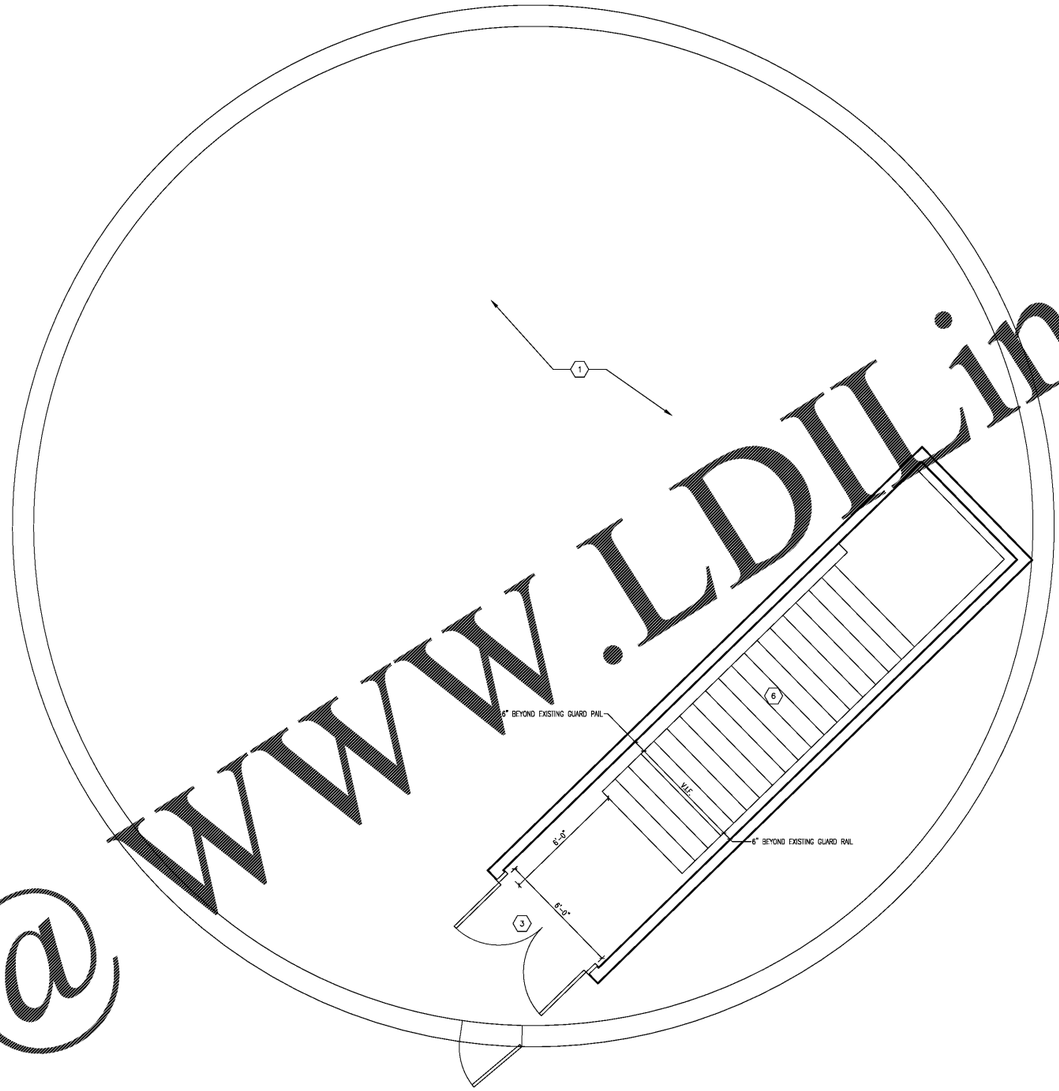

1 2ND FLOOR PLAN
SCALE: 3/8"=1'-0"
NORTH

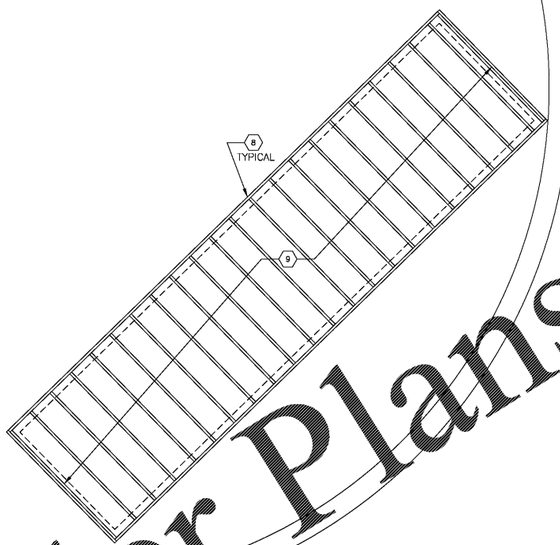

3 2ND FLOOR CEILING FRAMING PLAN
SCALE: 3/8"=1'-0"
NORTH

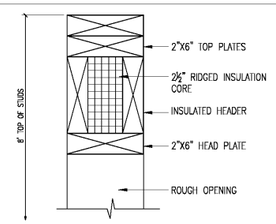

4 DOOR HEADER
SCALE: NTS

GENERAL NOTES

1. REFERENCE CIVIL DRAWING FOR ADDITIONAL INFORMATION.
2. SEE SECTIONS AND DETAILS THIS SHEET.
3. INTERIOR WALLS AND CEILING TO BE PAINTED WHITE.

SHEET KEYNOTES

1. EXISTING ELEVATED STORAGE TANK - BUILDING 174.
2. 2"X6" WOOD STUD @ 16" O.C.
3. PR. 3'-0" (W) x 7'-0" (H) HOLLOW METAL DOORS AND FRAME. REFERENCE DOOR SCHEDULE ON SHEET AE104 FOR DOOR MARK "B".
4. CLOSED
5. BATT INSULATION R-21.
6. EXISTING METAL STAIRS.
7. 2" x 6" PR. TREATED SILL PLATE.
8. 2" x 10" RIM JOIST.
9. 2" x 10" CEILING JOIST @ 1'-4" O.C.
10. ¾" OSB SHEATHING
11. ½" EXPANSION BOLT AT 48" O.C. AND AT CORNERS.
12. BATT INSULATION
13. ⅝" TYPE X GYP. BD.
14. 2 – 2"X6" TOP PLATES.

www.LDILine.com
Order Plans @

Revisions	Date
-	-
-	-
-	-
-	-
-	-
-	-
-	-
-	-
-	-
-	-

Atriax
Atriax, pllc
102 3rd Avenue, NE
Hickory, NC 28603
Phone: 828.315.9962
Fax: 828.315.9964
www.atriaxgroup.com

Wiley|Wilson
Wiley|Wilson
127 Nationwide Drive
Lynchburg, VA 24502
Phone: 434.947.1901
www.wileywilson.com

EDWARD H. HENSON — REGISTERED ARCHITECT — 8631 — NORTH CAROLINA — HICKORY, N.C.
4/28/2017

Approved: Energy Engineer	Approved: Safety Manager	Approved: Service Chief
CONSTRUCTION DOCUMENTS	Approved: Infection Control Officer	Approved: Chief of Staff
	Approved: GEMS Coordinator	Approved: Associate Director

Drawing Title: AE104 BLDG 174 - 2ND FLOOR PLAN, CEILING FRAMING PLAN, WALL SECTION AND DETAILS	Project Title: RENOVATE FOR WATER QUALITY		Date: 4/28/2017
			Project No.: 658-15-101
Approved: Chief of Facility Management Svc.	Building Number: 174	Checked: EHH / Drawn: TLR	DRAWING SET: 2592
Approved: Medical Center Director	Location: VA MEDICAL CENTER, SALEM, VA 24153		Dwg. 23 Of 155

Veterans Affairs

three inches = one foot
one and one-half inches = one foot
one inch = one foot
three-quarters inch = one foot
one-half inch = one foot
three-eighths inch = one foot
one-quarter inch = one foot
one-eighth inch = one foot