DEMOLITION NOTES:

(1) REMOVE DEADLEG BACK TO MAIN. REMOVE TEE FROM MAIN AND PROVIDE NEW PIPING AND FLEXIBLE ELASTOMERIC INSULATION.

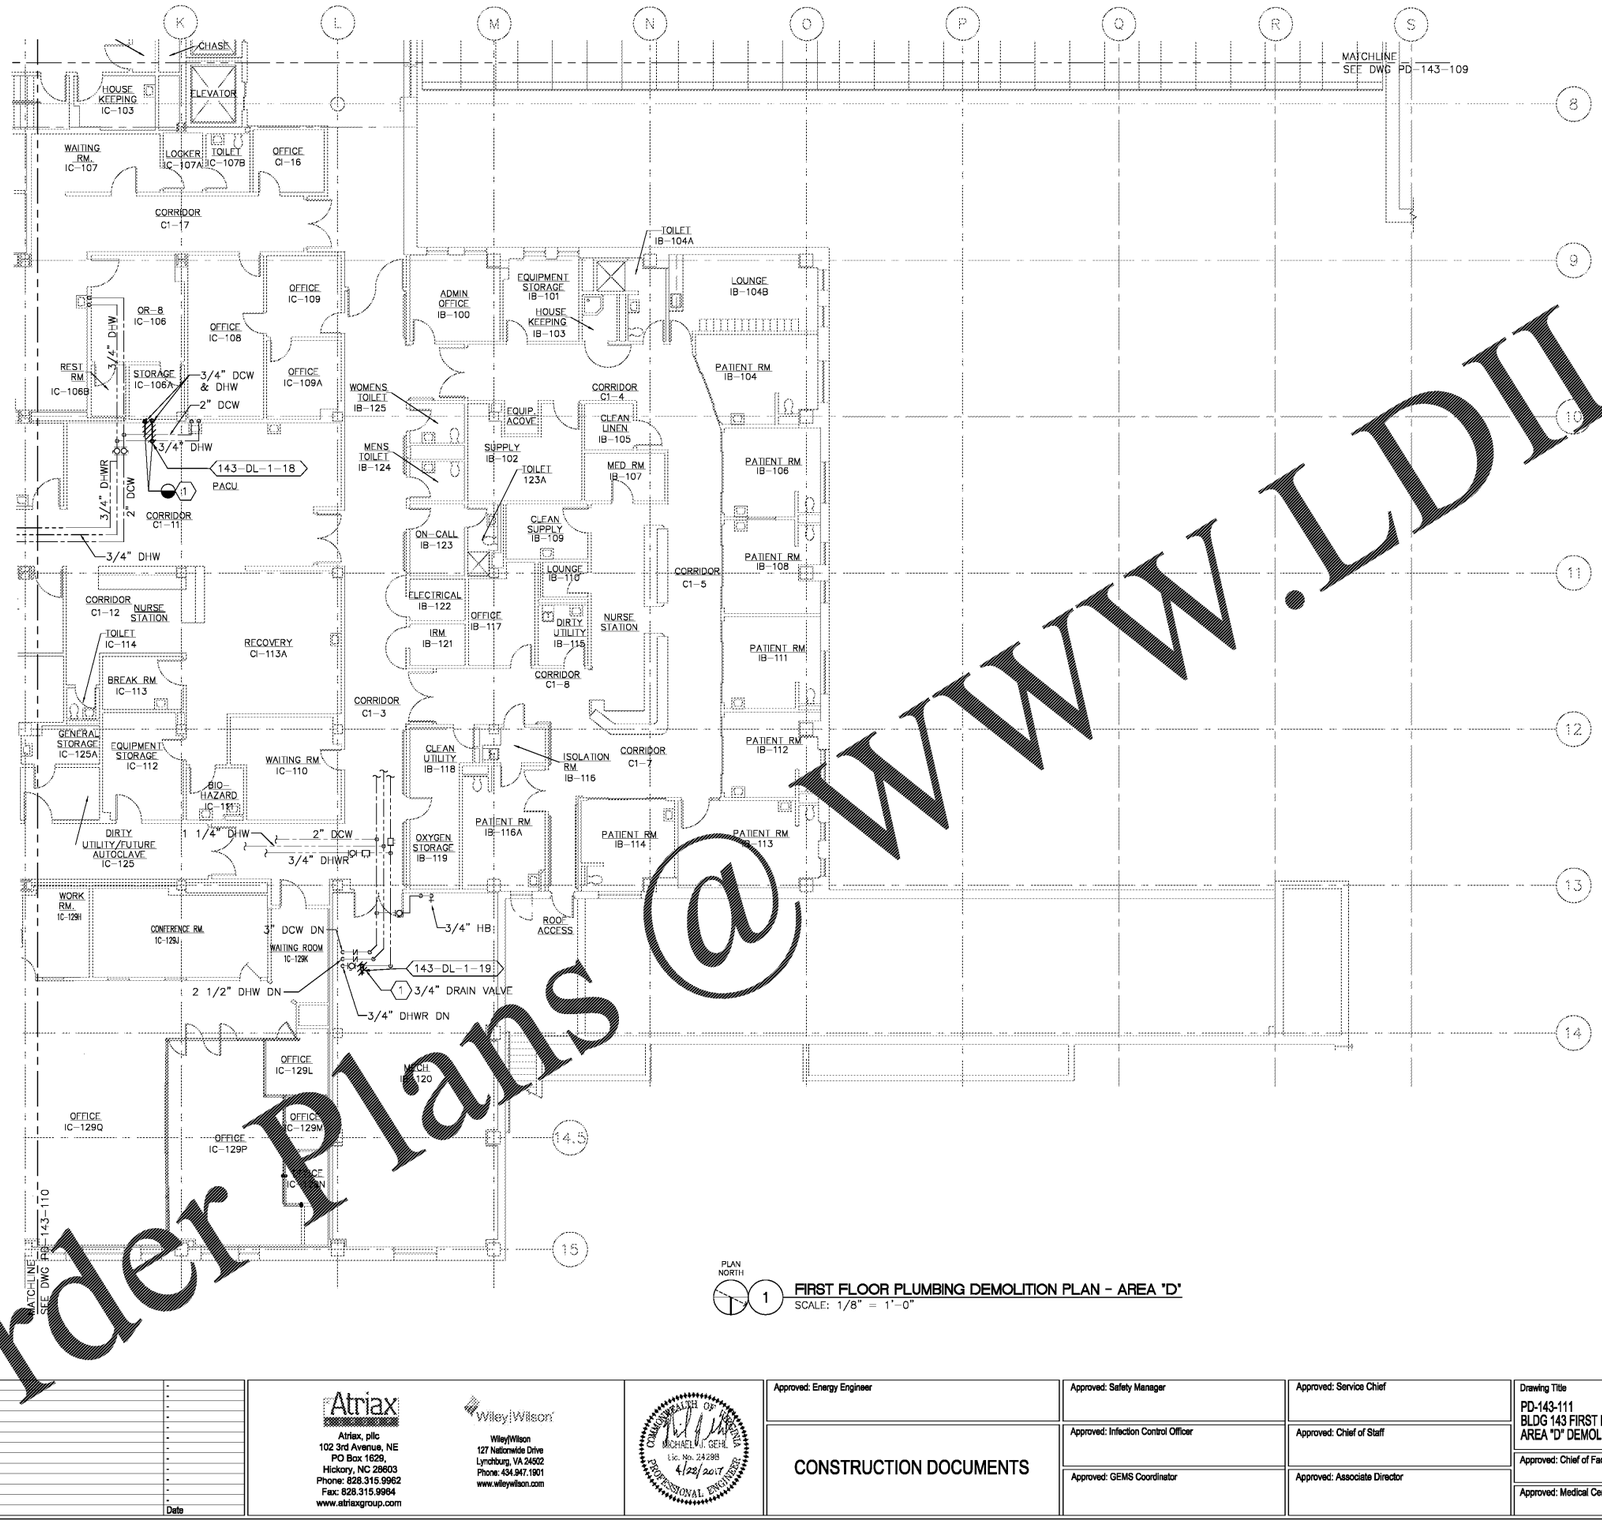

PLAN NORTH

1 FIRST FLOOR PLUMBING DEMOLITION PLAN - AREA "D"

SCALE: 1/8" = 1'-0"

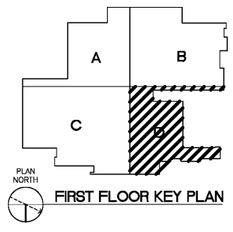

PLAN NORTH

FIRST FLOOR KEY PLAN

Order Plans @ WWW.LDILine.com

Revisions	Date
-	-
-	-
-	-
-	-
-	-
-	-

Atriax
Atriax, pllc
102 3rd Avenue, NE
PO Box 1629,
Hickory, NC 28603
Phone: 828.315.9962
Fax: 828.315.9964
www.atriaxgroup.com

Wiley|Wilson
Wiley|Wilson
127 Nationwide Drive
Lynchburg, VA 24502
Phone: 434.947.1901
www.wileywilson.com

COMMONWEALTH OF VIRGINIA
MICHAEL V. GEHL
Lic. No. 24298
4/28/2017
PROFESSIONAL ENGINEER

Approved: Energy Engineer	Approved: Safety Manager	Approved: Service Chief
CONSTRUCTION DOCUMENTS	Approved: Infection Control Officer	Approved: Chief of Staff
	Approved: GEMS Coordinator	Approved: Associate Director

Drawing Title
PD-143-111
BLDG 143 FIRST FLOOR PLUMBING PLAN
AREA "D" DEMOLITION

Approved: Chief of Facility Management Svc.

Approved: Medical Center Director

Project Title
RENOVATE FOR WATER QUALITY

Building Number 143 | Checked MJG | Drawn JPH

Location
VA MEDICAL CENTER, SALEM, VA 24153

Date
04/ 28 / 2017

Project No.
658-15-101

DRAWING SET
2592
Dwg. 83 Of 155

Veterans Affairs