three inches = one foot
one and one-half inches = one foot
one inch = one foot
three-quarters inch = one foot
one-half inch = one foot
three-eighths inch = one foot
one-quarter inch = one foot
one-eight inch = one foot

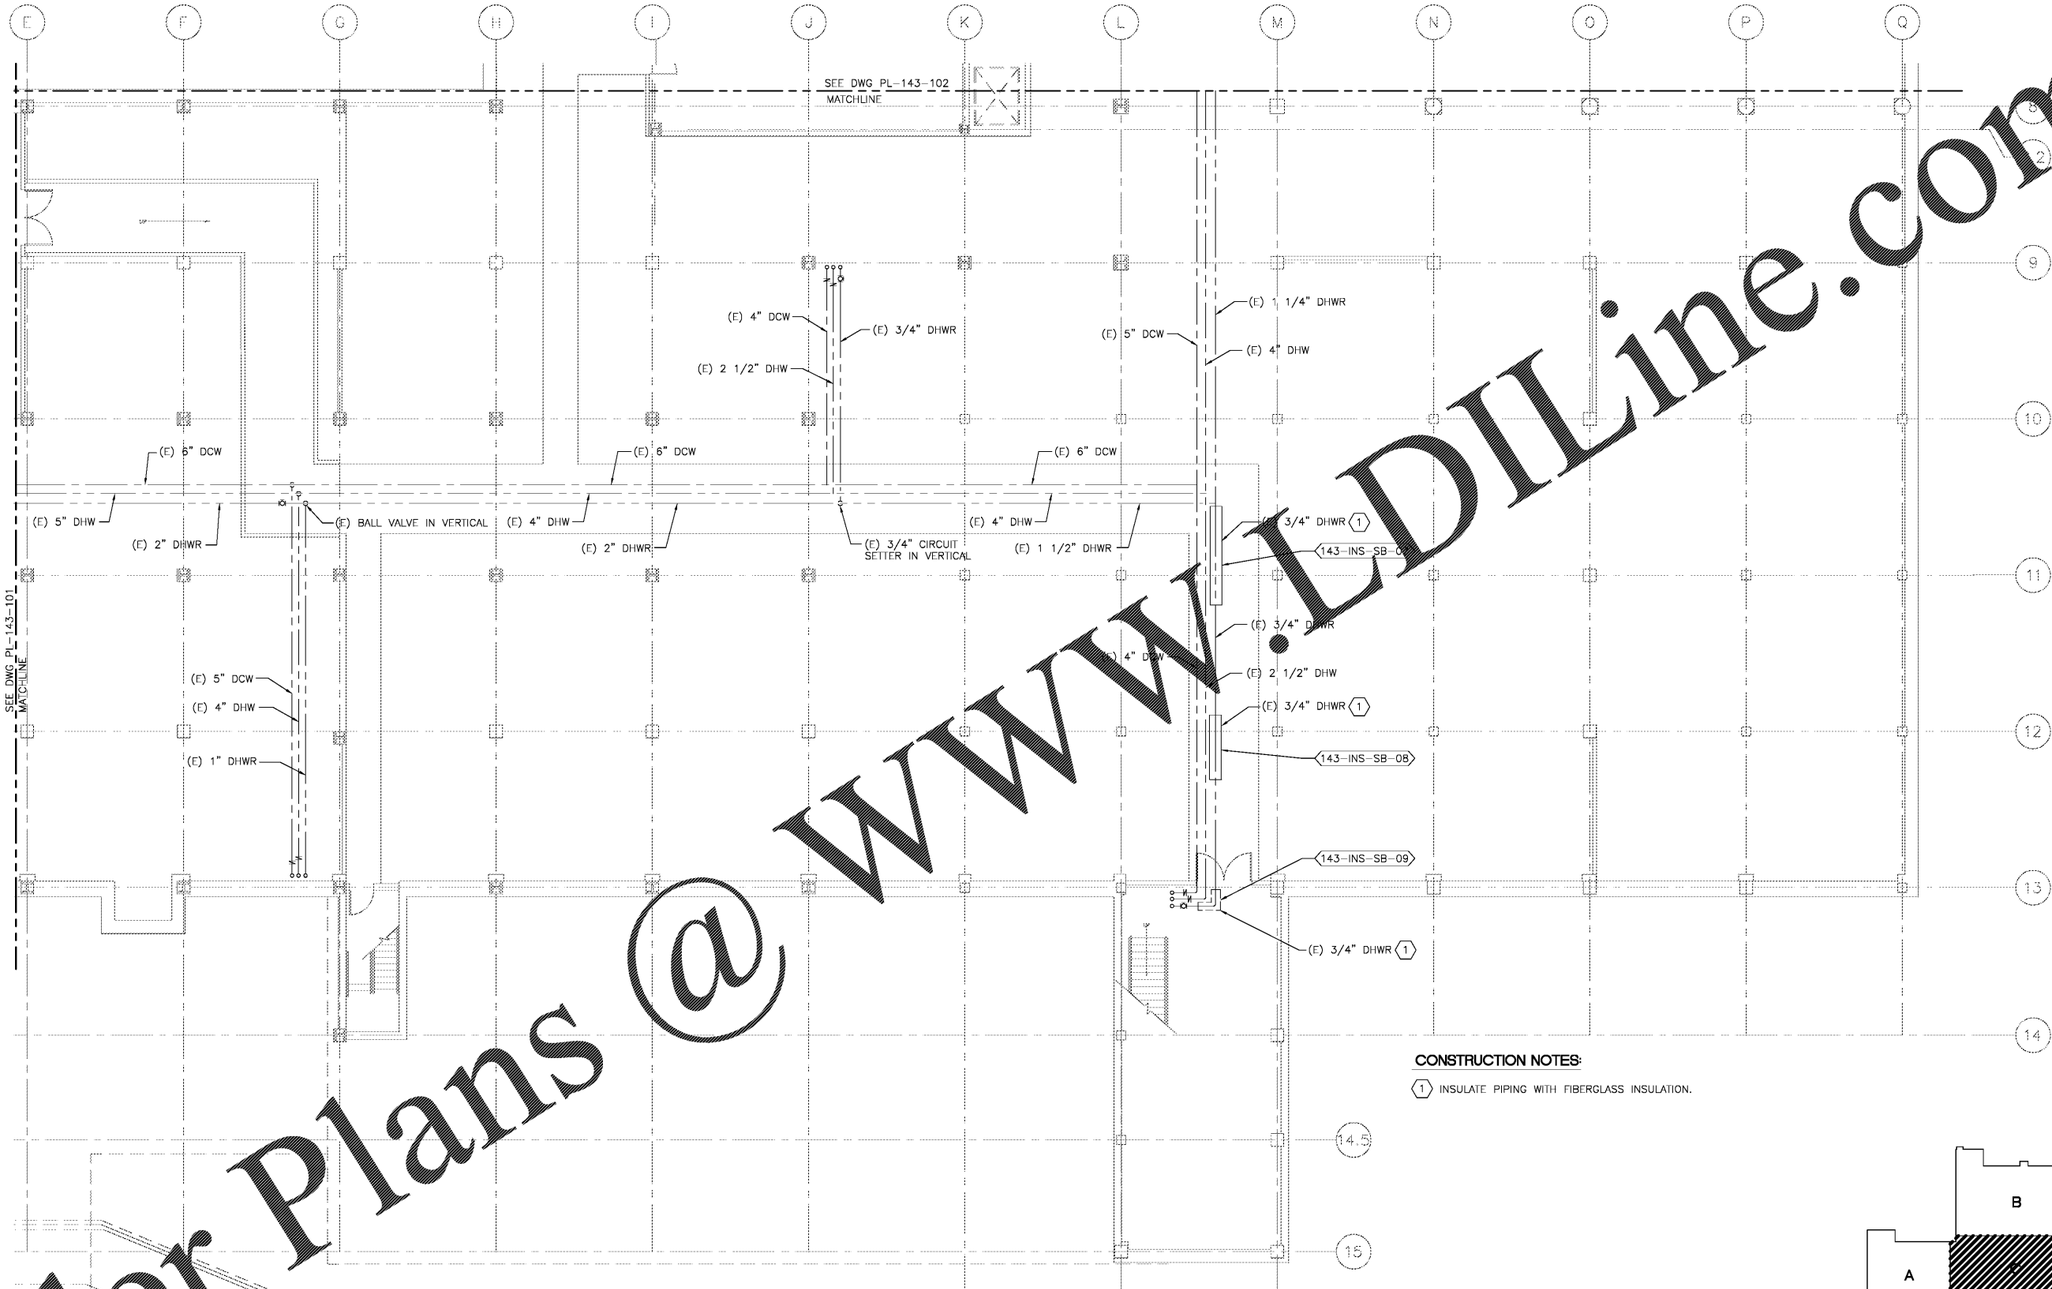

CONSTRUCTION NOTES:

(1) INSULATE PIPING WITH FIBERGLASS INSULATION.

PLAN NORTH

(1) **SUB-BASEMENT PLUMBING PLAN - AREA "C"**
SCALE: 1/8" = 1'-0"

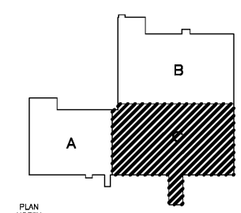

PLAN NORTH

SUB-BASEMENT KEY PLAN

Order Plans @ WWW.LDILine.com

Revisions	Date
-	-
-	-
-	-
-	-
-	-
-	-
-	-
-	-
-	-
-	-

Atriax
Atriax, pllc
102 3rd Avenue, NE
PO Box 1629,
Hickory, NC 28603
Phone: 828.315.9962
Fax: 828.315.9994
www.atriaxgroup.com

WileyWilson
WileyWilson
127 Nationwide Drive
Lynchburg, VA 24502
Phone: 434.947.1901
www.wileywilson.com

COMMONWEALTH OF VIRGINIA
MICHAEL J. GEHL
Lic. No. 24288
4/22/2017
PROFESSIONAL ENGINEER

Approved: Energy Engineer	Approved: Safety Manager	Approved: Service Chief
CONSTRUCTION DOCUMENTS	Approved: Infection Control Officer	Approved: Chief of Staff
	Approved: GEMS Coordinator	Approved: Associate Director

Drawing Title
PL-143-103
BLDG 143 SUB-BASEMENT PLUMBING PLAN
AREA "C" NEW WORK

Approved: Chief of Facility Management Svc.

Approved: Medical Center Director

Project Title
RENOVATE FOR WATER QUALITY

Building Number 143 | Checked MJG | Drawn JFC

Location
VA MEDICAL CENTER, SALEM, VA 24153

Date
04/28/2017

Project No.
658-15-101

DRAWING SET
2592
Dwg. 104 Of 155

Veterans Affairs