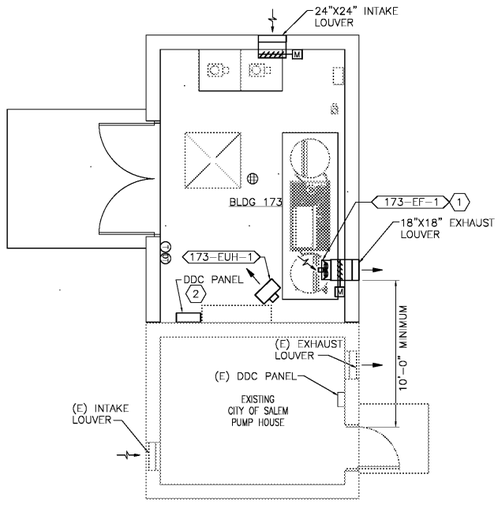

BLDG 173 SALEM PUMP HOUSE MIOX SUPPLY - HVAC PLAN
SCALE: 1/4"=1'-0"

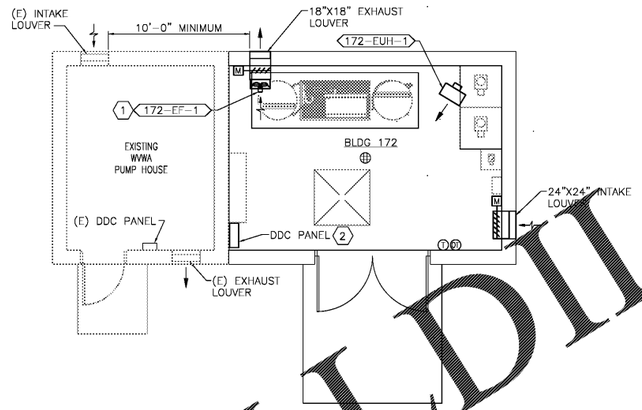

BLDG 172 WVWA PUMP HOUSE MIOX SUPPLY - HVAC PLAN
SCALE: 1/4"=1'-0"

CONSTRUCTION NOTES:

1. PROVIDE BUILDING 172 & 173 VENTILATION PER DIAGRAM C, DRAWING M-701.
2. CONNECT NEW DDC PANEL TO EXISTING BAS NETWORK VIA EXISTING SIEMENS APOGEE BAS. EXISTING DDC PANEL CONTAINS THE FOLLOWING SIEMENS DEVICES: PXX-[illegible] TXS1.12F4 AND TXS1.EF-4.

Order Plans @ www.LDILine.com

Revisions	Date
-	-

Atriax, pllc
102 3rd Avenue, NE
PO Box 1629,
Hickory, NC 28603
Phone: 828.315.9962
Fax: 828.315.9984
www.atriaxgroup.com

WileyWilson
127 Nationwide Drive
Lynchburg, VA 24502
Phone: 434.947.1901
www.wileywilson.com

COMMONWEALTH OF VIRGINIA
MICHAEL J. C. GEHL
Lic. No. 24285
4/28/2017
PROFESSIONAL ENGINEER

Approved: Energy Engineer	Approved: Safety Manager	Approved: Service Chief
CONSTRUCTION DOCUMENTS	Approved: Infection Control Officer	Approved: Chief of Staff
	Approved: GEMS Coordinator	Approved: Associate Director

Drawing Title: M-101 BUILDING 172 & 173 HVAC PLAN NEW WORK	Project Title: RENOVATE FOR WATER QUALITY		Date: 04/ 28 / 2017
Approved: Chief of Facility Management Svc.	Building Number: 172 & 173	Checked: MJG / Drawn: CDI	Project No.: 658-15-101
Approved: Medical Center Director	Location: VA MEDICAL CENTER, SALEM, VA 24153		DRAWING SET: 2592 Dwg. 133 Of 155

Veterans Affairs