three inches = one foot 0 6
one and one-half inches = one foot 1 0 6
one inch = one foot 2 0 6
three-quarters inch = one foot 2 0 6
one-half inch = one foot 4 0 6
three-eighths inch = one foot 4 0 6
one-quarter inch = one foot 8 4 0 6
one-eighth inch = one foot 8 4 0 6

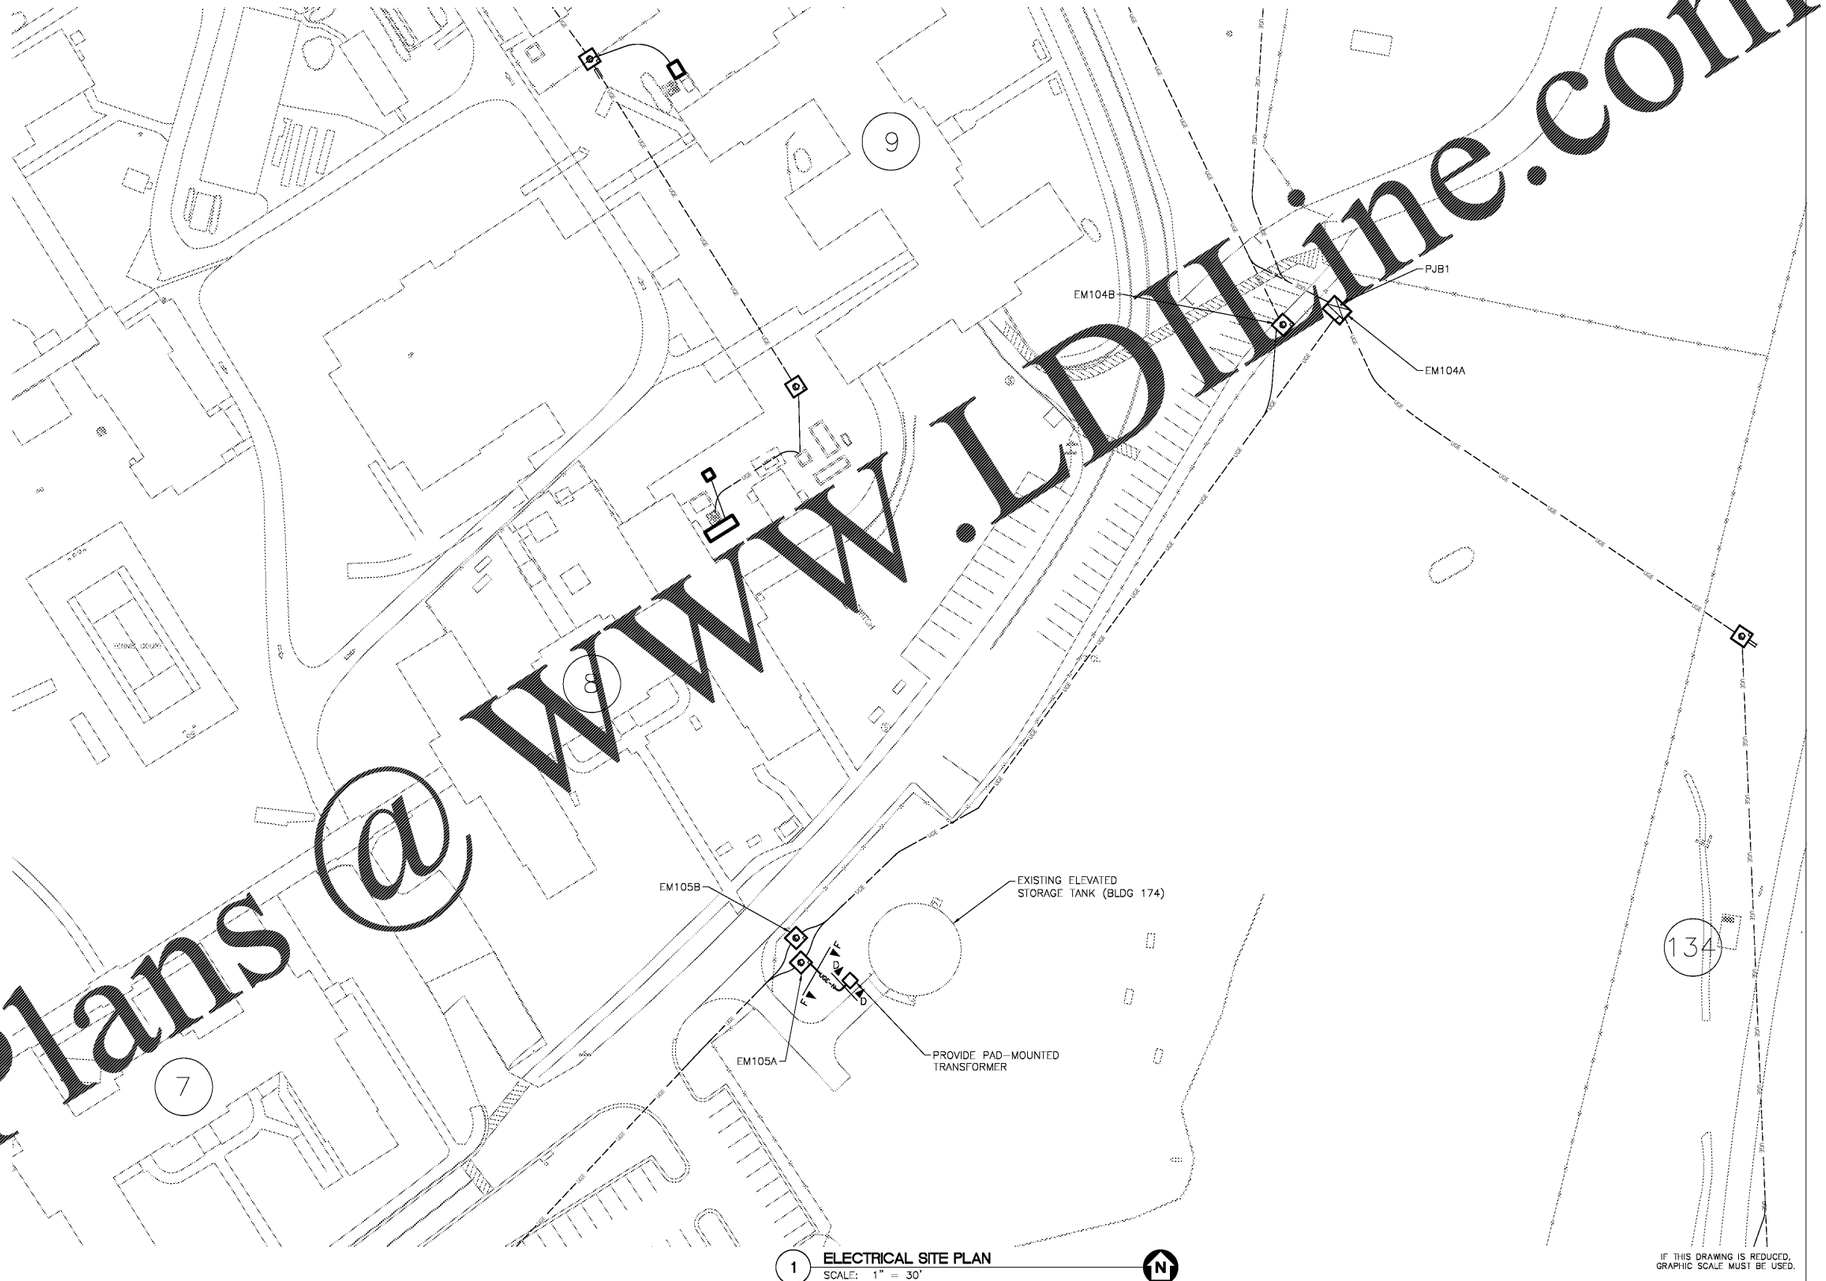

1 ELECTRICAL SITE PLAN
SCALE: 1" = 30'

IF THIS DRAWING IS REDUCED, GRAPHIC SCALE MUST BE USED.
30' 0 30'

Order Plans @ WWW.LDLine.com

Revisions	Date
-	

Atriax, plic
102 3rd Avenue, NE
PO Box 1629,
Hickory, NC 28603
Phone: 828.315.9962
Fax: 828.315.9964
www.atriaxgroup.com

Wiley|Wilson
Wiley|Wilson
127 Nationwide Drive
Lynchburg, VA 24502
Phone: 434.947.1901
www.wileywilson.com

COMMONWEALTH OF VIRGINIA
STEPHEN A. BOWMAN
Lic. No. 28577
4/28/2017
PROFESSIONAL ENGINEER

Approved: Energy Engineer	Approved: Safety Manager	Approved: Service Chief
CONSTRUCTION DOCUMENTS	Approved: Infection Control Officer	Approved: Chief of Staff
	Approved: GEMS Coordinator	Approved: Associate Director

Drawing Title: ES-101 ELECTRICAL SITE PLAN
Approved: Chief of Facility Management Svc.
Approved: Medical Center Director

Project Title: RENOVATE FOR WATER QUALITY
Building Number: BUILDING 125 | Checked: SAB | Drawn: RSE
Location: VA MEDICAL CENTER, SALEM, VA 24153

Date: 12/11/2015
Project No.: 658-15-101
DRAWING SET: 2592
Dwg. 143 Of 153

Veterans Affairs