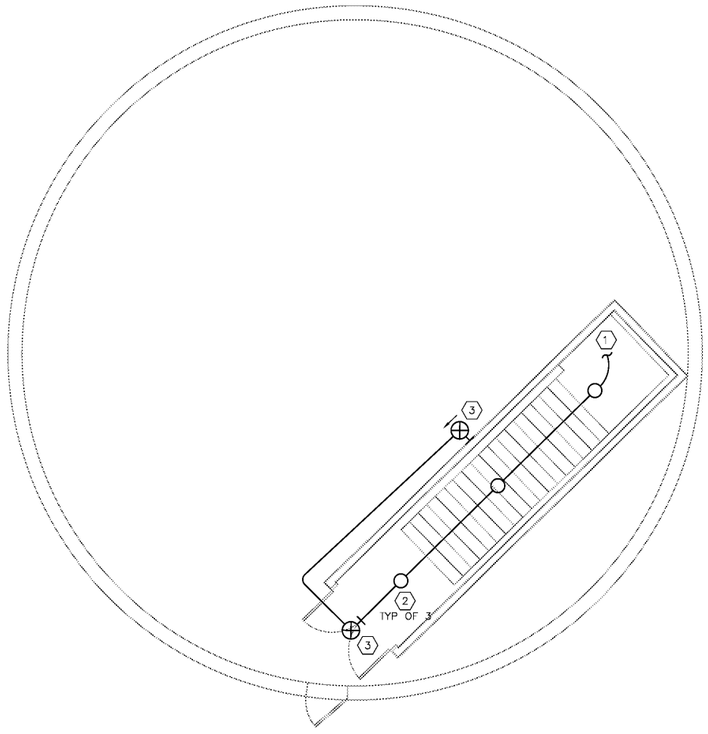

TANK SECOND FLOOR PLAN - BUILDING 174 - ELECTRICAL
SCALE: 1/4" = 1'-0"

GENERAL NOTES:

1. LIGHT LINE WEIGHT INDICATES EXISTING TO REMAIN AND HEAVY LINE WEIGHT INDICATES DEMOLITION OR NEW WORK AS APPLICABLE.
2. FOR PENETRATIONS OF THE TANK WALL, MAINTAIN 3 TIMES THE OPENING SIZE FROM THE CENTERLINE OF CONDUITS PENETRATING THE WALL. FOR EXAMPLE: TWO 4-INCH DIAMETER OPENINGS CAN BE NO CLOSER THAN 12-INCHES CENTER LINE TO CENTER LINE.
3. FOR PENETRATIONS OF THE TANK WALL, MAINTAIN 3 TIMES THE OPENING SIZE FROM EXISTING DOORS, WINDOWS AND PIPE OPENINGS.

NOTES:

(1) CONNECT NEW LIGHT FIXTURES TO EXISTING LIGHTING CIRCUIT FOR THE TANK. CONTROL OF LIGHTING SHALL BE THE SAME AS FOR THE FIRST FLOOR.

(2) PROVIDE LIGHT FIXTURE BY LITHONIA CATALOG NUMBER VC42LM6 OR EQUAL. SURFACE MOUNT TO CEILING. HOUSING GRAY COLOR AND TYPE PL-T 42 WATT FOUR PIN LAMPS.

(3) PROVIDE EXIT LIGHT FIXTURE BY LITHONIA CATALOG NUMBER LE S 1 R 120 M6 ELN OR EQUAL. MOUNT ON WALL 7-6" TO BOTTOM. TIE INTO EXIT LIGHTING CIRCUIT AHEAD OF ANY SWITCHING.

IF THIS DRAWING IS A REDUCTION, GRAPHIC SCALE MUST BE USED.

5' 0 5'
1/4" = 1'-0"

Order Plans @ WWW.LDILine.com

Revisions	Date
.	

Atriax, pllc
102 3rd Avenue, NE
PO Box 1629,
Hickory, NC 28603
Phone: 828.315.9962
Fax: 828.315.9964
www.atriaxgroup.com

Wiley|Wilson
Wiley|Wilson
127 Nationwide Drive
Lynchburg, VA 24502
Phone: 434.947.1901
www.wileywilson.com

COMMONWEALTH OF VIRGINIA
STEPHEN A. BOWMAN
Lic. No. 26577
4/28/2017
PROFESSIONAL ENGINEER

Approved: Energy Engineer	Approved: Safety Manager	Approved: Service Chief
CONSTRUCTION DOCUMENTS	Approved: Infection Control Officer	Approved: Chief of Staff
	Approved: GEMS Coordinator	Approved: Associate Director

Drawing Title: EP-111 TANK SECOND FLOOR PLAN - BUILDING 174 - ELECTRICAL

Approved: Chief of Facility Management Svc.

Approved: Medical Center Director

Project Title: RENOVATE FOR WATER QUALITY

Building Number: 174 | Checked: SAB | Drawn: JWG

Location: VA MEDICAL CENTER, SALEM, VA 24153

Date: 04/ 28 / 2017

Project No.: 658-15-101

DRAWING SET: 2592

Dwg. 154 Of 155

Veterans Affairs