DOOR AND FRAME SCHEDULE

MARK	DESCRIPTION	TYPE MARK	SIZE WIDTH	SIZE HEIGHT	SIZE THICKNESS	MATERIAL	DOOR FINISH INT/EXT	FRAME MATERIAL	FRAME TYPE	FRAME FINISH INT/EXT	FRAME DETAIL JAMB	FRAME DETAIL HEAD	FRAME DETAIL THRESHOLD	FIRE RATING	HARDWARE SET	COMMENTS
100	ENTRY	A-PAIR	6' - 0"	7' - 0"		ALUM/GLASS	BRONZE SF	ALUM SF	F1	BRONZE SF	2/A7.3	2/A7.2	ADA ALUM	N/A	SET 1	
101	ENTRY	A	3' - 0"	7' - 0"		ALUM/GLASS	BRONZE SF	ALUM SF	F1	BRONZE SF	2/A7.3	2/A7.2	ADA ALUM	N/A	SET 1	
104	RESTROOM	C	3' - 0"	7' - 0"	1 3/4"	WOOD	STAIN	HOLLOW METAL	F2	PAINT	3/A7.2	2/A7.2	-	N/A	SET 5	
105	RESTROOM	C	3' - 0"	7' - 0"	1 3/4"	WOOD	STAIN	HOLLOW METAL	F2	PAINT	3/A7.2	2/A7.2	-	N/A	SET 5	
106	EXTERIOR	B	4' - 0"	7' - 0"	1 3/4"	INSULATED HOLLOW METAL	PAINT	HOLLOW METAL	F3	PAINT			ADA ALUM	N/A	SET 6	
107	OFFICE	D	3' - 0"	7' - 0"	1 3/4"	WOOD	STAIN	HOLLOW METAL	F2	PAINT	3/A7.2	2/A7.2	-	N/A	SET 3	

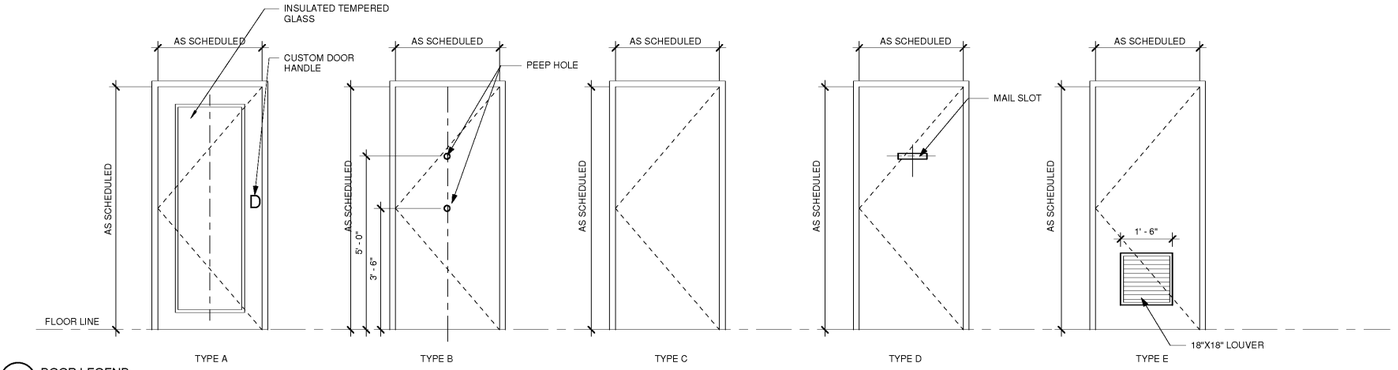

1 / A7.1 DOOR LEGEND
1/2" = 1'-0"

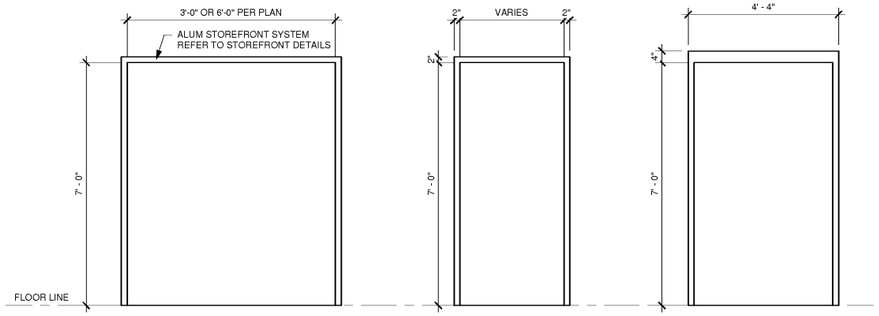

2 / A7.1 FRAME LEGEND
1/2" = 1'-0"

WINDOW SCHEDULE

TYPE MARK	R.O. Width	R.O. Height	Description	Manufacturer	Model	Material	Finish	Head	Jamb	Sill	Glazing Thickness	Glazing Type	Comments
W1	47 1/2"	43 1/2"	DRIVE THRU WINDOW	READY ACCESS	275E								

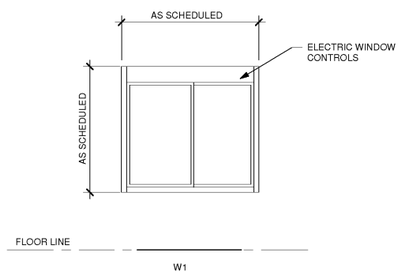

3 / A7.1 WINDOW LEGEND
1/2" = 1'-0"

FINISH HARDWARE SCHEDULE

Notes: 1. Hardware indicated is for each door using that set number. Multiply hardware *by* number of doors.

2. See door schedule andfloor plan for quantity and size.

Set No. 1A - Door from Vestibule to Exterior and door from Sales Area to Vestibule.

1. Temporary cylinder, Hager 3901or 3902 as required.
2. 1 EA. PUSH/PULLS - ARCHITECTS CLASSIC CO-9/CP-II
3. 1 EA. SURFACE CLOSERS - NORTON 1601
4. 2 EA. BUTT HNGES - KAWNEER TOP & BOTTOM 4.5"x4" NRP
5. 1 EA. ACTIVE LOCK - ADAMS-RITE MS 1850A DEADLOCK
6. 1 EA. MORTISE CYLINDERS - KAWNEER 5 PIN
7. 1 EA. THRESHOLD - KAWNEER 1.5"x4" ALUMINUM
9. BALANCE OF DOOR HARDWARE BY KAWNEER
10. Refer to drawings for doors to receive custom "D" door handle. Refer to National Accounts for ordering and installation information.

Set No. 2 - Double Acting Door from Service Area to and from Kitchen (plastic laminate door).

1. 2 Floor stops, Hager 252F US26D
2. Refer to Section 08213 for all other hardware.

Set No. 3 - Door from Office to Storage, Service or Kitchen Areas.

1. 2 ea hinges,Hager 1279 US26D
2. 1ea spring hinge, Hager 1250 US26D
3. 1 lockset, Hager 3480 WTN US26D
4. 1 letter slot, Ives 626 PA28
5. 1 sleeve, Ives, 600
6. 1 floor stop, Hager 241F US26D

Set No. 4 - Door from Hall to Storage, Service or Kitchen Areas.

1. 2 ea hinges,Hager 1279 US26D
2. 1 ea spring hinge, Hager 1250 US26D
3. 1ockset, Hager 3470 WTN US26D
4. 1floor stop, Hager 241F US26D
5. 1 door viewer, Hager 1756 US26D

Set No. 5 - Doors from Toilets to Hall

1. 1-1/2 pair butts, Hager, BB-1279 26D
2. 1 lockset, Hager 3440 WTN US26D
3. 1 floor stop, Hager 241F US26D
4. 1 kick plate, Hager 2148 Black 8" x 2"L.W.O.D. Local barrier free code may require larger kick plates -verify before ordering.
5. 1 closer, Hager5200 MLT 1-4ALM

Set No. 6- Door from Storage to Exterior. Metal door and frame.

1. 1 cont. Hager heavy duty piano hinge
2. 1 lockset, Hager 3495 WTN US26D
3. 1closer, Hager 5400 PA 2-5 HDHOS ALM
4. 1 threshold, Hager 413S MIL
5. 1 sweep, Hager 802S 8 Mil
6. 1 holder/stop, Hager 268S US26D
7. 1set w/stripping, Hager aoos B MIL
8. 1 lock guard, Hager 341D 32D
9. 2 door viewers, Hager 1756 US26D
10. Alternate door viewer: Model # L-VGLF-WO,9" x 5", National Guard Products

Set No. 7-Door from Utility Room to Storage, Service or Kitchen Areas

1. 3 ea hinges (6@ pairs), Hager, 881279 US26D
2. 1 lockset, Hager 3410 WTN US26D
3. 2 ea flush bolts (at pairs only), Hager 282D US26D

RELEASED FOR CONSTRUCTION

No	Date	Description

This Drawing and all associated designs are the property of COPELAND ARCHITECTURE and shall be returned upon completion of work. Use or copy is permitted by contract only. Unauthorized use will be prosecuted.

3rd brands.

A NEW DARK ROAST STORE
DUNKIN DONUTS
for
SHULER DEVELOPMENT
STORE 357147
4880-4890 PORT ROYAL ROAD
SPRING HILL, TN 37174

DOOR AND WINDOW INFORMATION

EDWARD L. COPELAND, AIA
4511 CHAMBLEE DUNWOODY ROAD, SUITE E-1
ATLANTA, GEORGIA 30338
PH. 770.551.9525 FAX 770.551.9524
WWW.COPELANDARCHITECTURE.COM

DRAWN BY: RMG
CHECKED BY: ELC
DATE: 07/07/17
SCALE: AS NOTED
C.A. COMMISSION NUMBER 1704
SHEET NAME: DOOR AND WINDOW INFORMATION
SHEET NUMBER: **A7.1**