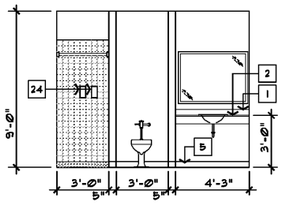

BATH 118 ELEVATION — A — A-101

SCALE 1/4" = 1'-0"

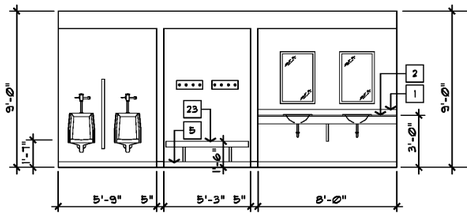

RESTROOM #1 ELEVATION — B — A-101

SCALE 1/4" = 1'-0"

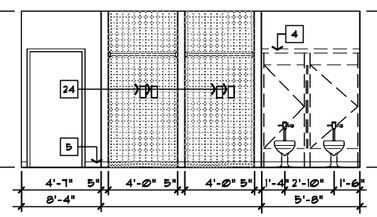

RESTROOM #1 ELEVATION — C — A-101

SCALE 1/4" = 1'-0"

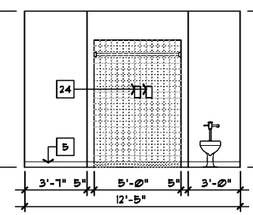

BATH 116 ELEVATION — D — A-101

SCALE 1/4" = 1'-0"

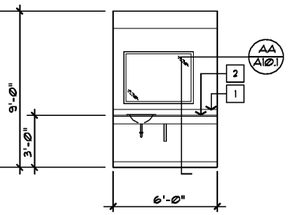

BATH 116 ELEVATION — E — A-101

SCALE 1/4" = 1'-0"

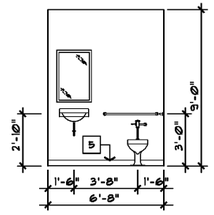

ADA RESTROOM ELEVATION — F — A-101

SCALE 1/4" = 1'-0"

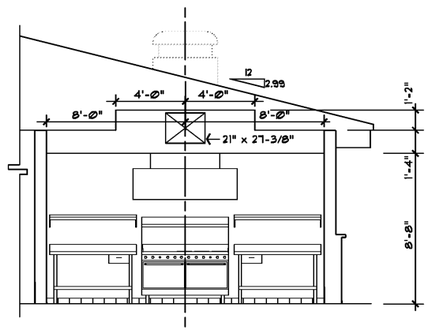

KITCHEN ELEVATION — G — A-101

SCALE 1/4" = 1'-0"

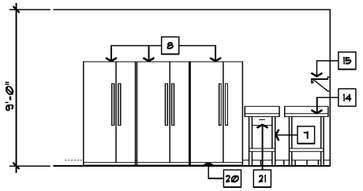

KITCHEN ELEVATION — H — A-101

SCALE 1/4" = 1'-0"

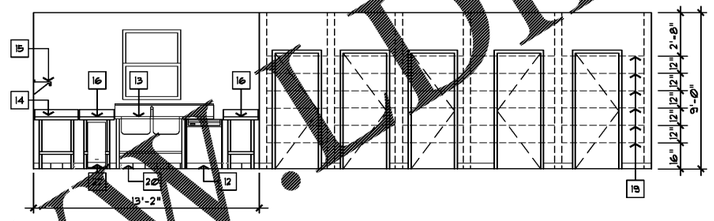

KITCHEN ELEVATION — I — A-101

SCALE 1/4" = 1'-0"

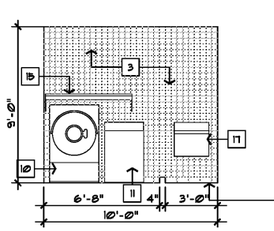

DECON. ELEVATION — J — A-101

SCALE 1/4" = 1'-0"

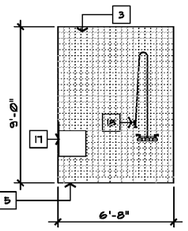

DECON. ELEVATION — K — A-101

SCALE 1/4" = 1'-0"

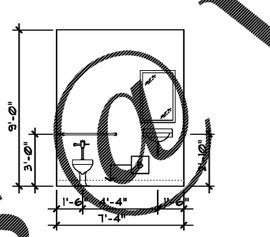

ADA RESTROOM ELEVATION — L — A-101

SCALE 1/4" = 1'-0"

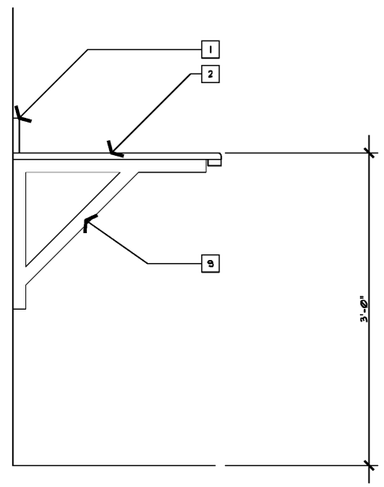

COUNTER DETAIL — AA — A-101

SCALE: 1 1/2"=1'-0"

GENERAL NOTES

1. SEE ENLARGED FLOOR PLAN SHEET A-7.1 FOR TOILET ACCESSORIES

KEY NOTES

1. 4" x 3/4" SOLID SURFACE BACKSPLASH.
2. 3/4" SOLID SURFACE COUNTERTOP.
3. 4 x 4 CERAMIC WALL TILE, FLOOR TO CEILING
4. TOILET PARTITIONS DASHED FOR CLARITY
5. CERAMIC TILE BASE
6. 6' WIDE EXHAUST HOOD, SEE MECHANICAL
7. RANGE / OVEN WITH GRIDDLE
8. REFRIGERATORS
9. HEAVY DUTY SUPPORT BRACKETS EQUALLY SPACED. PROVIDE 2 x 4 ON END OF COUNTERS FOR SUPPORT.
10. COMMERCIAL HEAVY DUTY WASHING MACHINE
11. HEAVY DUTY DRYER
12. STAINLESS STEEL THREE 3 SIDED COVER FOR DISHWASHER (GE PDUT560PPBB) PROVIDE STEEL ANGLES AND BRACKETS FOR ANCHORING TO FLOOR. COORDINATE FLOOR MOUNTING REQUIREMENTS OF DISHWASHER AND REQUIRED PLUMBING ACCESS POINTS.
13. 6' SS 2 COMPARTMENT SINK
14. 5' SS WORK TABLE
15. 5' SS SHELF
16. 2' SS WORK TABLE, COORDINATE LEGS WITH ICE MACHINE AND DISHWASHER
17. FIBERGLASS SINK WITH HANDS FREE CONTROLS
18. HAND HELD SHOWER
19. PROVIDE 6 HEAVY DUTY SHELVES ON HEAVY DUTY BRACKETS EACH CLOSET AND PANTRY TYPICAL. SHELVES ARE VENTILATED, 12" DEEP WIRE SHELVES SIMILAR TO CLOSETMAID SYSTEM. FOR 3 SMALL PANTRIES, PROVIDE 3 STANDARDS AND 3 BRACKETS EACH SHELF. FOR 2 LARGER CLOSETS, PROVIDE 4 STANDARDS AND 4 BRACKETS EACH SHELF. ALL COMPONENTS SHALL BE PROVIDED BY SAME MANUFACTURER.
20. QUARRY TILE BASE
21. S.S. DRAWER
22. STAINLESS STEEL THREE 3 SIDED COVER FOR ICE MACHINE 15" W x 23-5/8" D x 29" H. PROVIDE STEEL ANGLES AND BRACKETS FOR ANCHORING TO FLOOR. COORDINATE FLOOR MOUNTING REQUIREMENTS OF ICE MACHINE AND REQUIRED PLUMBING ACCESS POINTS.
23. 1-1/2" THICK x 60" LONG SOLID SURFACE BENCH
24. PROVIDE 2 TILE SOAP DISHES, PER STALL. MOUNT 48" AFF. VERIFY LOCATION IN FIELD WITH ARCHITECT PRIOR TO INSTALLATION

INTERIOR ELEVATIONS

CITY OF TAMPA
CONTRACT ADMINISTRATION DEPARTMENT,
PLANNING AND DESIGN DIVISION
306 E. JACKSON STREET 4 NORTH
TAMPA, FLORIDA 33602
p: 813. 274. 8456 – f: 813. 274. 8080
url: www.tampagov.net

James E. Jackson, Jr. AIA, NOMA
City Architect
Edward D. Rice, AIA
Project Architect
Kevin L. Hanlin, AIA
Project Architect
Thomas A. Hester, Sr., AIA, NOMA
Project Architect

Kinsey C. Tillman
Drafting Technician
Jerry P. Sanders
Drafting Technician
Byron K. Thomas, LEED AP
Drafting Technician

MEP CONSULTANT
GRINER ENGINEERING, INC.
1628 1st. AVENUE NORTH
ST. PETERSBURG, FL 33713

STRUCTURAL CONSULTANT
BILLER REINHART
STRUCTURAL GROUP, INC.
4014 GUNN HWY. SUITE 248
TAMPA, FL 33713

CIVIL CONSULTANT
5 M CIVIL LLC
12315 WYCLIFF PLACE
TAMPA, FL 33626

LANDSCAPE CONSULTANT
DAVID CONNER + ASSOCIATES
1509 W. SWANN AVENUE,SUITE 255
TAMPA, FL 33606

FIRE STATION 23
20770 TROUT CREEK DR.
TAMPA, FL 33647

DPW FILE NUMBER

DPW NUMBER
17-C-00037

ISSUE DATE
JULY 28, 2017

DRAWN BY
KINSEY TILLMAN

REVISIONS

SEAL

SCALE: VARIES

SHEET NUMBER
A-10.1

X OF X

Order Plans @ WWW.DILine.com

K:\CA\Planning & Design Division\Kinsey - James Jackson\PROJECTS\FIRE STATION 23 17-C-00037\FIRE STATION 23 17-C-00037.dwg, 8/1/2017 3:09:11 AM, Adobe PDF (temporary).pc3