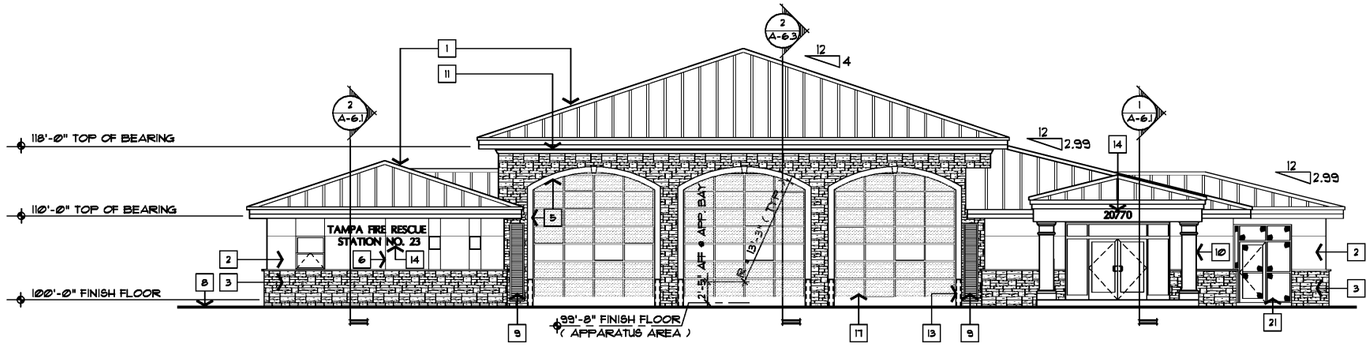

FRONT ELEVATION

SCALE 1/8" = 1'-0"

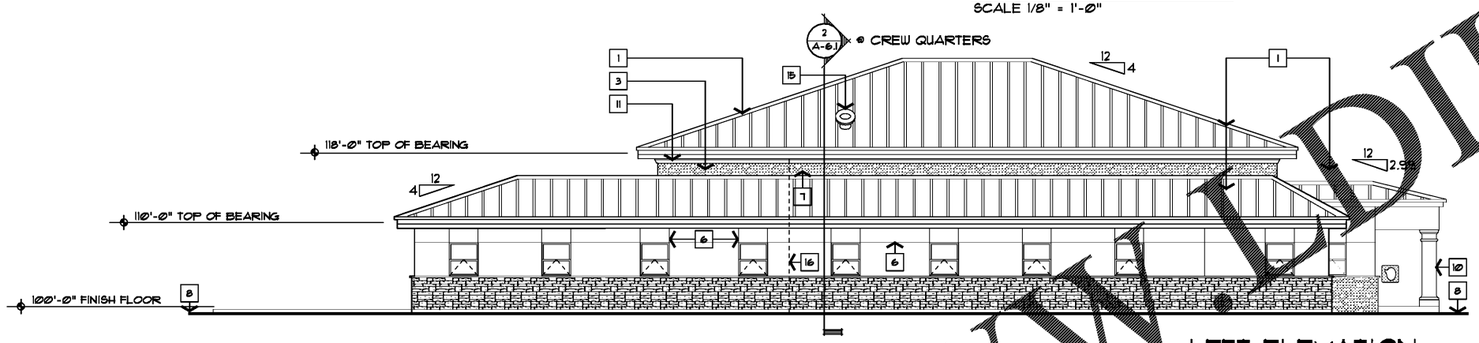

LEFT ELEVATION

SCALE 1/8" = 1'-0"

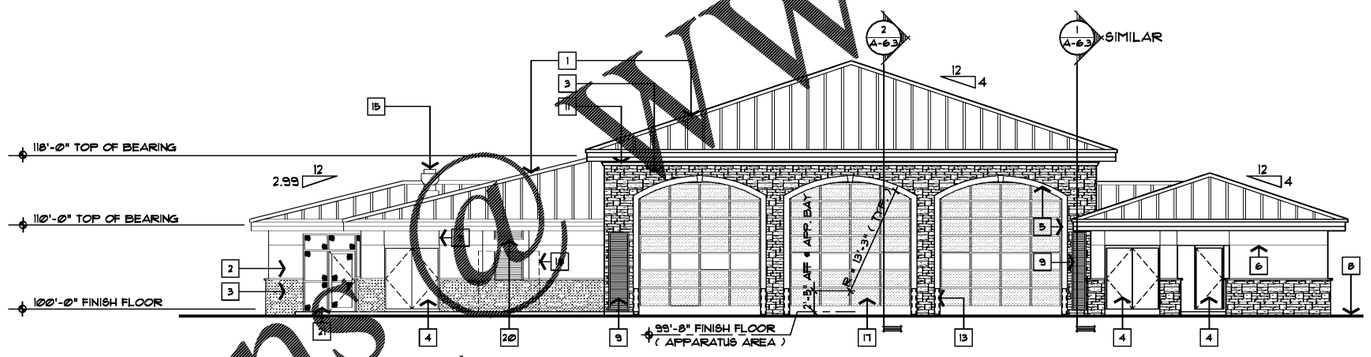

REAR ELEVATION

SCALE 1/8" = 1'-0"

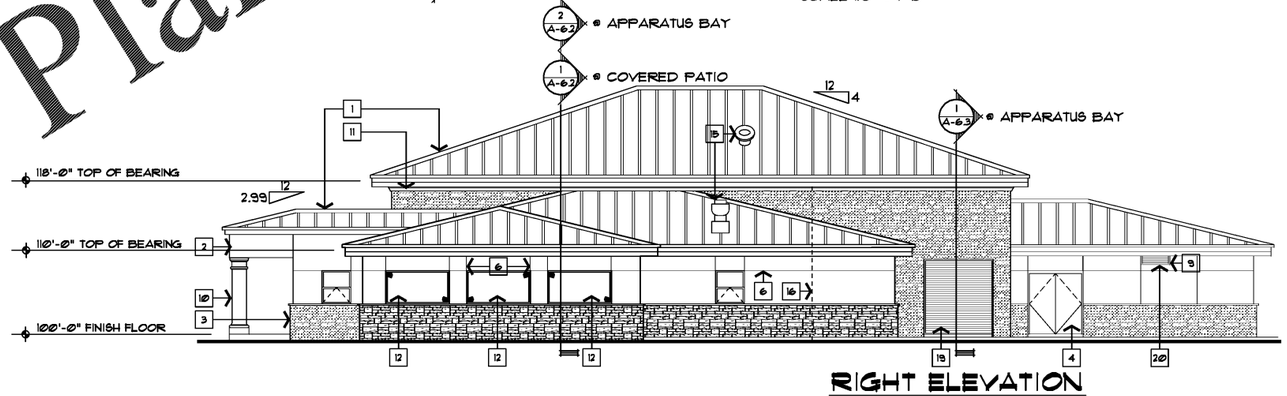

RIGHT ELEVATION

SCALE 1/8" = 1'-0"

Order Plans @ WWW.DILine.com

GENERAL NOTES

KEY NOTES

1 1-1/2" STANDING SEAM METAL ROOF
2 CEMENT PLASTER W/ SAND FINISH, PAINTED
3 THIN STONE VENEER WITH WAINSCOT CAP
4 METAL DOOR - PAINTED
5 8" WIDE CEMENT BAND
6 CONTROL JOINT
7 RAKE WALL SEE DETAIL C/A-3.1
8 FINISH GRADE
9 LOUVER - SEE MECHANICAL DRAWINGS FOR SIZES, LOCATIONS ETC.
10 FIBERGLASS COLUMN - PAINTED
11 6" FOAM CROWN MOLDING - PAINTED
12 OPENING IN WALL WITH ALUM. SCREEN 4'-0" H x 1'-4" W
13 6" CONC. FILLED PIPE BOLLARDS DASHED FOR CLARITY
14 10" CAST METAL LETTERS
15 MECHANICAL HOOD - SEE MECH. DWGS.
16 EXPANSION JOINT
17 O.H. DOOR - PAINTED
18 EMERGENCY GENERATOR DASHED FOR CLARITY
19 LOUVER 8' WIDE x 8' HIGH - SEE MECHANICAL DRAWINGS
20 LOUVER - SEE DETAIL C SHEET A-6.3 COORDINATE WITH MECHANICAL DWGS.
21 3' x 7' ALUM. SCREEN DOOR WITH ALUM. COORDINATE WITH MECHANICAL DWGS.

EXTERIOR ELEVATIONS

CITY OF TAMPA
CONTRACT ADMINISTRATION DEPARTMENT
PLANNING AND DESIGN DIVISION
306 E. JACKSON STREET 4 NORTH
TAMPA, FLORIDA 33602
p: 813. 274. 8435 – f: 813. 274. 8080
url: www.tampagov.net

James E. Jackson, Jr. AIA, NOMA
City Architect
Edward D. Rice, AIA
Project Architect
Kevin L. Hanlin, AIA
Project Architect
Thomas A. Hester, Sr., AIA, NOMA
Project Architect

Kinsey C. Tillman
Drafting Technician
Jerry P. Sanders
Drafting Technician
Byron K. Thomas, LEED AP
Drafting Technician

MEP CONSULTANT
GRINER ENGINEERING, INC.
1628 1st. AVENUE NORTH
ST. PETERSBURG, FL 33713

STRUCTURAL CONSULTANT
BILLER REINHART STRUCTURAL GROUP, INC.
4014 GUNN HWY. SUITE 248
TAMPA, FL 33113

CIVIL CONSULTANT
5 M CIVIL LLC
12315 WYCLIFF PLACE
TAMPA, FL 33626

LANDSCAPE CONSULTANT
DAVID CONNER & ASSOCIATES
1509 W. SWANN AVENUE,SUITE 255
TAMPA, FL 33606

FIRE STATION 23
20770 TROUT CREEK DR.
TAMPA, FL 33647

DPW FILE NUMBER

DPW NUMBER
17-C-00037

ISSUE DATE
JULY 28, 2017

DRAWN BY
KINSEY TILLMAN

REVISIONS

SEAL

SCALE: VARIES

SHEET NUMBER
A-5.1

X OF X

K:\CA\Planning & Design Division\Kinsey-James Jackson\FIRESTATIONS 23 17-C-00037\FIRE STATION 23 17-C-00037 const. docs\fire 23 A-5.1 ext. elev. STATION.dwg, 6/1/2017 8:57:57 AM, Adobe PDF (temporary).pc3