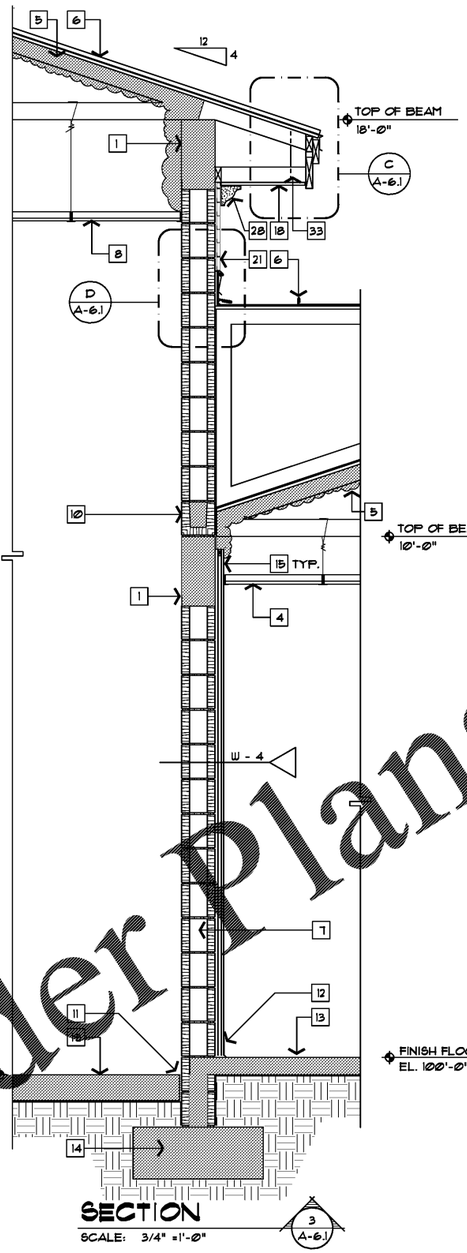

SECTION
SCALE: 3/4" =1'-0"
3 A-6.1

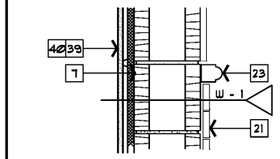

A A-6.1 DETAIL
SCALE 1-1/2" =1'-0"

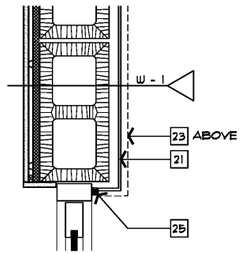

B A-6.1 DETAIL
SCALE 1-1/2" =1'-0"

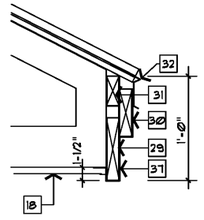

C A-6.1 DETAIL
SCALE 1-1/2" =1'-0"

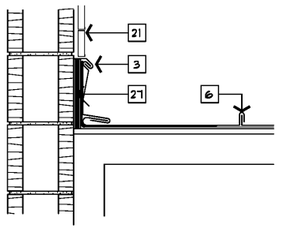

D A-6.1 DETAIL
SCALE 1-1/2" =1'-0"

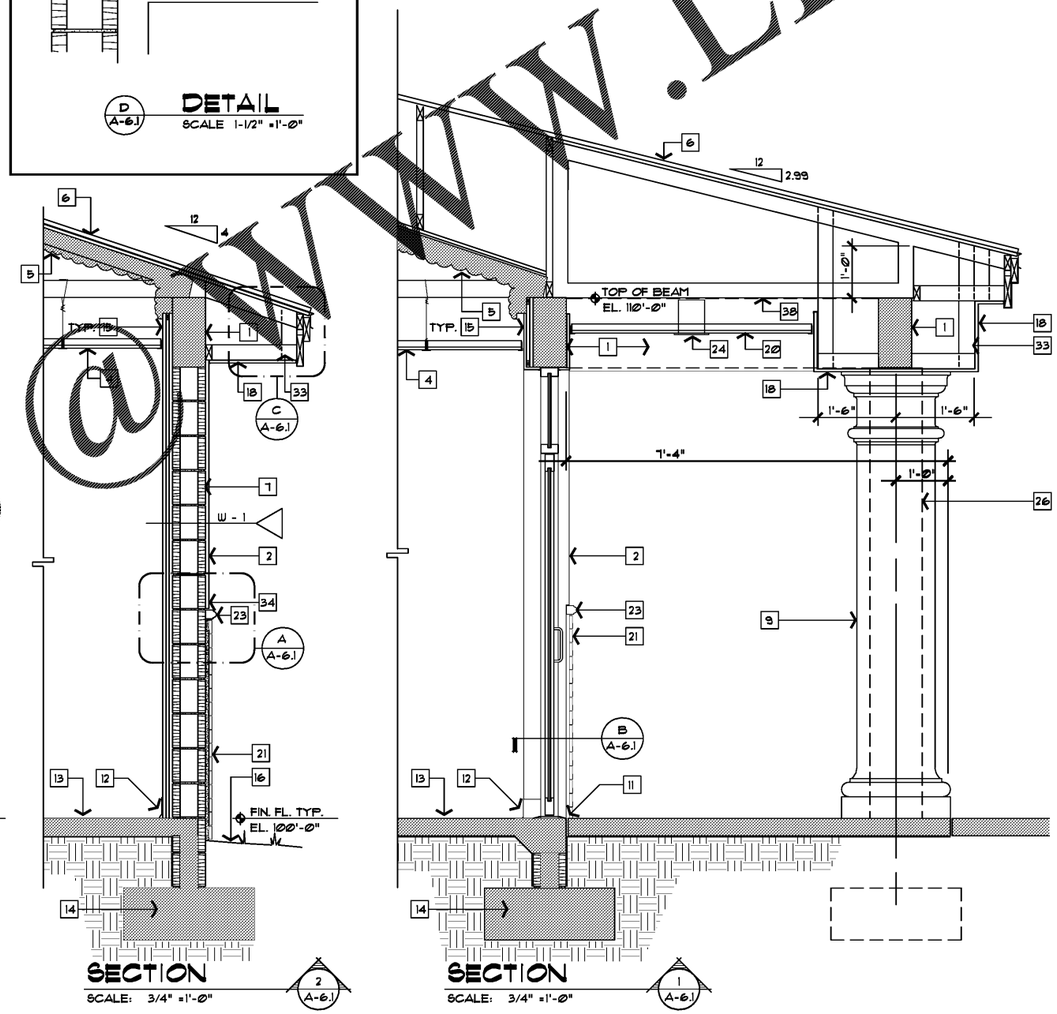

SECTION
SCALE: 3/4" =1'-0"
2 A-6.1

SECTION
SCALE: 3/4" =1'-0"
1 A-6.1

GENERAL NOTES

KEY NOTES

1 CONCRETE BEAM - SEE STRUCT. DWGS.
2 3/4" CEMENT PLASTER FINISH
3 ALUM. COUNTER FLASHING SIMILAR TO FRY REGLET TYPE ST STUCCO REGLET
4 ACCOUSTICAL SUSPENDED CLG.
5 6" FOAM SPRAY INSULATION
6 1-1/2" STANDING SEAM METAL ROOF ON 60 MIL SELF ADHESIVE MEMBRANE, ON 1/2" EXTERIOR GRADE PLYWOOD, ON PRE-ENGINEERED WOOD TRUSSES
7 8" CMU - PROVIDE HORIZ. TRUSS TYPE REINF. AT 16" O.C. , START POINT SHALL BE FINISH FLOOR. SEE STRUCT. DWGS. FOR VERT. REINF. PROVIDE HORIZ. REINF. WITH COMPOSITE HOOK AND PINTEL EYE VENEER REINF. AT 16" O.C. - AT ALL VENEER LOCATIONS
8 5/8" EXT. GRADE GYPSUM BOARD ON SUSPENDED SYSTEM
9 18" FIBERGLASS TUSCAN COLUMN WITH 24" SQ. CAPITAL AND BASE
10 PRECAST LINTEL. SEE STRUCT. DWGS.
11 1/2" EXPANSION JOINT MATERAL
12 4" VINYL BASE
13 4" CONC. SLAB ON 6 MIL. VISQUEEN, ON COMPACTED TERMITE TREATED SOIL
14 CONC. FOOTING. SEE STRUCT. DWGS.
15 EXTEND GYP. BD. 8" ABOVE CLG. TYP. WITH 1 x 2 DRAFT STOP CONTINOUS
16 FINISH GRADE
17 NOT USED
18 3/4" CEMENT PLASTER CEILING ON 3/8" PAPER BACKED RIBLATH ATTACHED DIRECTLY TO WOOD TRUSSES AND WOOD FRAMING AT 24" O. C.
19 6" CONC. SLAB ON 6 MIL. VISQUEEN, ON COMPACTED TERMITE TREATED SOIL
20 3/4" CEMENT PLASTER CEILING ON 3/8" PAPERBACKED RIBLATH ON SUSPENDED SYSTEM
21 THIN SET, STONE VENEER
22 NOT USED
23 2" x 2" PRECAST WAINSCOT WITH BULLNOSE FACE W/ TOP @ 4'-0" A.F.F.
24 RECESSED LIGHT FIXTURE
25 CAULK CONTINUOUS
26 12" DIA. CONC. COLUMN - DASHED FOR CLARITY
27 3/4" EXTERIOR GRADE P.T. PLYWD. BASE
28 6" FOAM CROWN MOLDING - PAINTED
29 P.T. 2 x 8 WOOD FASCIA COMPONENT
30 P.T. 2 x 6 WOOD FASCIA COMPONENT
31 P.T. 2 x 4 WOOD SUBFASCIA
32 METAL DRIP TO MATCH STANDING SEAM METAL ROOF
33 P.T. 2 x 4 BOX FRAMING AT 24" O. C. ATTACHED TO TRUSS AND MASONRY
34 STUCCO 'J' STOP
35 NOT USED
36 CONC. FILLED CELL COVERING. ALUM. SHALL BE THE SAME THICKNESS AS THE METAL ROOFING CONTINUOUS. COLOR TO BE SELECTED FROM FULL RANGE OF COLORS.
37 PROVIDE ALUM. BREAK METAL FASCIA COVERING. ALUM. SHALL BE THE SAME THICKNESS AS THE METAL ROOFING CONTINUOUS. COLOR TO BE SELECTED FROM FULL RANGE OF COLORS.
38 COORDINATE FINAL BEARING HGT. WITH TRUSS MFGR. PLAN.
39 5/8" GYPSUM BOARD ON 3/4" FURRING CHANNELS OVER 3/4" RIGID INSULATION AND 8" CMU
40 PROVIDE 5/8" MOISTURE RESISTANT GYPSUM BOARD IN ALL RESTROOMS, JANITOR CLOSETS AND KITCHEN AREAS

WALL SECTIONS

CITY OF TAMPA
CONTRACT ADMINISTRATION DEPARTMENT
PLANNING AND DESIGN DIVISION
306 E JACKSON STREET 4 NORTH
TAMPA, FLORIDA 33602
p: 813. 274. 8456 – f: 813. 274. 8080
url: www.tampagov.net

James E. Jackson, Jr. AIA, NOMA
City Architect
Edward D. Rice, AIA
Project Architect
Kevin L. Hanlin, AIA
Project Architect
Thomas A. Hester, Sr., AIA, NOMA
Project Architect

Kinsey C. Tillman
Drafting Technician
Jerry P. Sanders
Drafting Technician
Byron K. Thomas, LEED AP
Drafting Technician

MEP CONSULTANT
GRINER ENGINEERING, INC.
1628 1st AVENUE NORTH
ST. PETERSBURG, FL 33713

STRUCTURAL CONSULTANT
BILLER REINHART STRUCTURAL GROUP, INC.
4014 GUNN HWY. SUITE 248
TAMPA, FL 33713

CIVIL CONSULTANT
B M CIVIL LLC
12315 WYCLIFF PLACE
TAMPA, FL 33626

LANDSCAPE CONSULTANT
DAVID CONNER & ASSOCIATES
1529 W. SWANN AVENUE, SUITE 255
TAMPA, FL 33606

FIRE STATION 23
20770 TROUT CREEK DR.
TAMPA, FL 33647
TAMPA, FLORIDA

DPW FILE NUMBER

DPW NUMBER
17-C-00037

ISSUE DATE
JULY 28, 2017

DRAWN BY
KINSEY TILLMAN

REVISIONS

SEAL

SCALE: VARIES

SHEET NUMBER
A-6.1

X OF X

Order Plans @ WWW.LDILine.com

K:\CAV\Permitting & Design Division\Kinsey's Jobs\en_richard\BREEDT\FIRE STATION 23\ 17-C-00037\PLANS\ STATION 23 17-C-00037.dwg, 8/1/2017 8:57:58 AM, Adobe PDF Composite.pc3