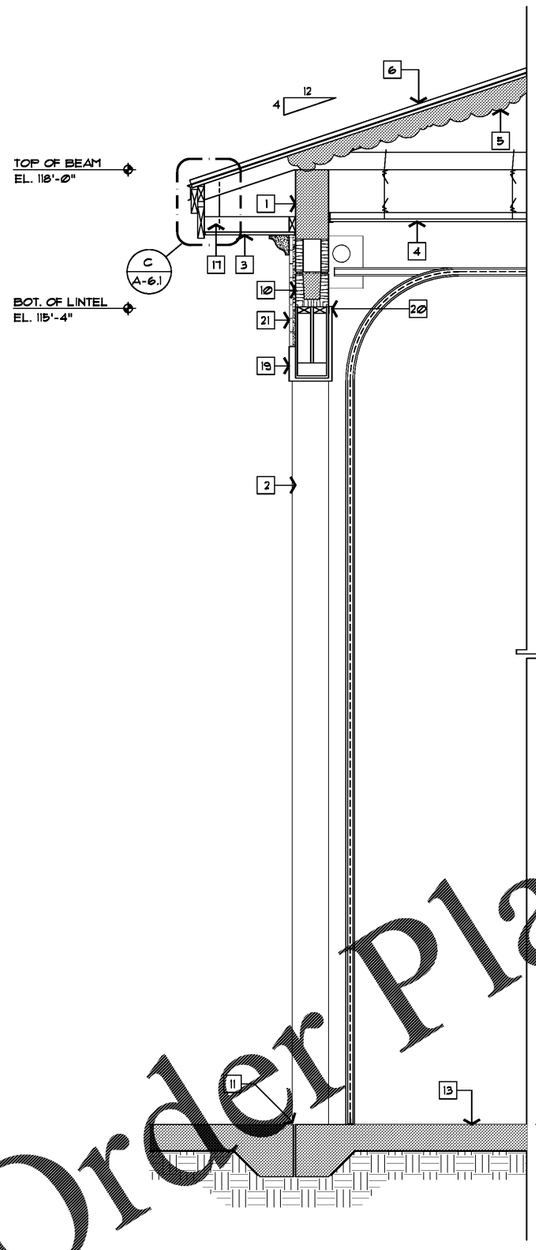

SECTION
SCALE: 3/4" =1'-0"
2 A-6.3

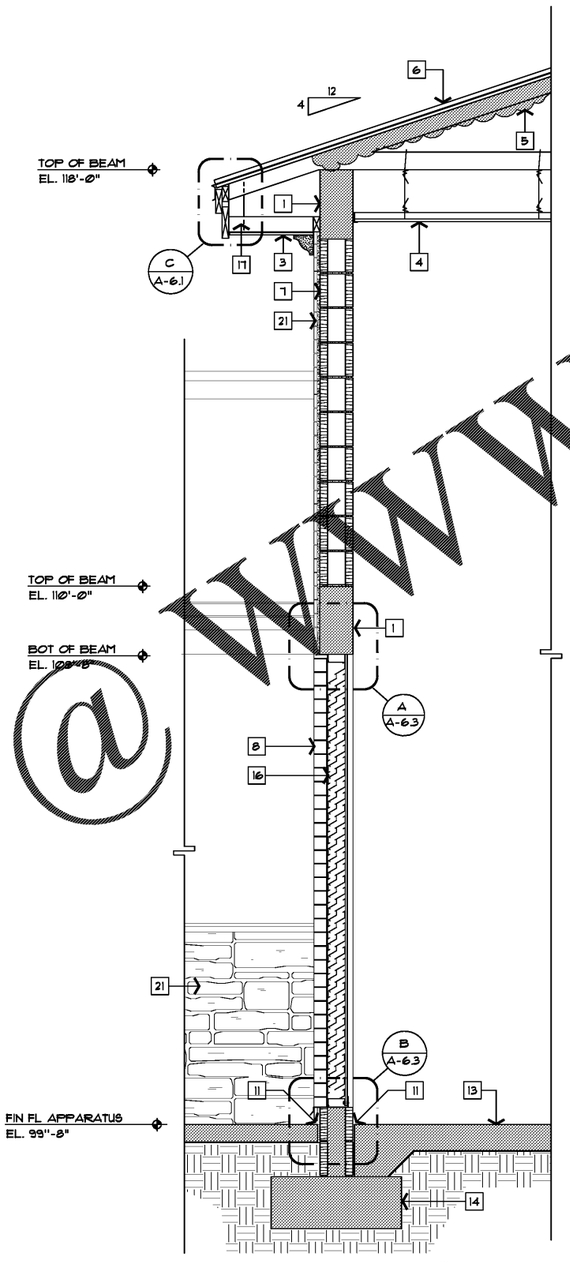

SECTION
SCALE: 3/4" =1'-0"
1 A-6.3

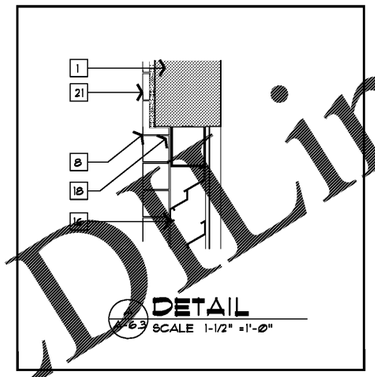

DETAIL
6.3 SCALE 1-1/2" =1'-0"

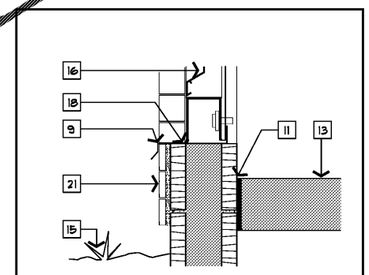

B DETAIL
A-6.3 SCALE 1-1/2" =1'-0"

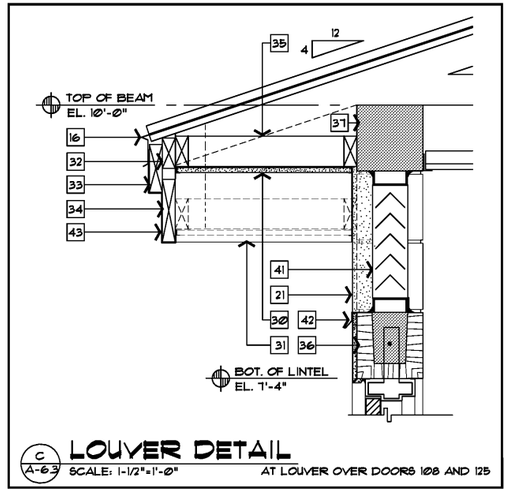

C LOUVER DETAIL
A-6.3 SCALE: 1-1/2"=1'-0" AT LOUVER OVER DOORS 108 AND 125

GENERAL NOTES

KEY NOTES

1 CONC. TIE BEAM - SEE STRUCT. DWGS.
2 3/4" CEMENT PLASTER FINISH WITH 'J' STOP AT EDGES
3 3/4" CEMENT PLASTER ON PAPERBACK RIBLATH ATTACHED DIRECTLY TO FRAMING.
4 5/8" EXTERIOR GRADE GYPSUM BOARD ON SUSPENDED SYSTEM
5 6" SPRAY FOAM INSULATION
6 1-1/2" STANDING SEAM METAL ROOF ON 60 MIL SELF ADHESIVE MEMBRANE, ON 1/2" EXTERIOR GRADE PLYWOOD, ON PRE-ENGINEERED WOOD TRUSSES
7 8" CMU - PROVIDE HORIZ. TRUSS TYPE REINF. AT 16" O.C. , START POINT SHALL BE FINISH FLOOR SEE STRUCT. DWGS. FOR VERT. REINF. PROVIDE HORIZ. REINF. WITH COMPOSITE HOOK AND PINTEL EYE VENEER REINF. AT 16" O.C. - AT ALL VENEER LOCATIONS
8 PROVIDE THINSTONE CORNER UNITS TYP. ON ALL RETURNS
9 ALUM. BREAKMETAL FLASHING TO MATCH LOUVER
10 PRECAST LINTEL. SEE STRUCT. DWGS.
11 1/2" EXPANSION JOINT MATERAL
12 NOT USED
13 6" CONC. SLAB ON 6 MIL. VISQUEEN, ON COMPACTED TERMITE TREATED SOIL
14 CONC. FOOTING. SEE STRUCT. DWGS.
15 FINISH GRADE
16 LOUVER - SEE MECH. DWGS.
17 P.T. 2 x 4 BOX DOWN FRAMING AT 24" O. C. ATTACH TO TRUSS AND MASONRY
18 CAULK CONTINUOUS
19 3/4" CEMENT PLASTER ON METAL LATH OVER 15# FELT ON 1/2" CDX PLYWOOD ON P.T. 2 x 4 BOX DOWN FRAMING FOR ARCH. - SEE ELEVATIONS
20 EXTEND CEMENT PLASTER TO MASONRY STOP WITH 'J' STOP. PAINT
21 THIN SET, STONE VENEER

WALL SECTIONS

CITY OF TAMPA
CONTRACT ADMINISTRATION DEPARTMENT,
PLANNING AND DESIGN DIVISION
306 E JACKSON STREET 4 NORTH
TAMPA, FLORIDA 33602
p: 813. 274. 8456 – f: 813. 274. 8080
url: www.tampagov.net

James E. Jackson, Jr. AIA, NOMA
City Architect
Edward D. Rice, AIA
Project Architect
Kevin L. Hanlin, AIA
Project Architect
Thomas A. Hester, Sr., AIA, NOMA
Project Architect

Kinsey C. Tillman
Drafting Technician
Jerry P. Sanders
Drafting Technician
Byron K. Thomas, LEED AP
Drafting Technician

MEP CONSULTANT
GRINER ENGINEERING, INC.
1628 1st AVENUE NORTH
ST. PETERSBURG, FL 33713

STRUCTURAL CONSULTANT
BILLER REINHART STRUCTURAL GROUP, INC.
4014 GUNN HWY. SUITE 248
TAMPA,FL 33713

CIVIL CONSULTANT
5 M CIVIL LLC
12318 WYCLIFF PLACE
TAMPA, FL 33626

LANDSCAPE CONSULTANT
DAVID CONNER & ASSOCIATES
1508 W. SWANN AVENUE, SUITE 255
TAMPA, FL 33606

FIRE STATION 23
20770 TROUT CREEK DR.
TAMPA, FL 33647
TAMPA, FLORIDA

DPW FILE NUMBER

DPW NUMBER
FD0116

ISSUE DATE
JULY 28, 2017

DRAWN BY
KINSEY TILLMAN

REVISIONS

SEAL

SCALE: VARIES

SHEET NUMBER
A-6.3
X OF X

Order Plans @ WWW.LDLine.com

K:\CA\Planning & Design Division\Kinsey\...\sanex...rection\REDEFUNRE STATION 23 17-C-00017\FUNRE STATION 23 17-C-00017 constr. docs\...file 23 A-6.3 wall sect.dwg, 8/1/2017 9:51:42 AM, Adobe PDF Deepsanej.pc3