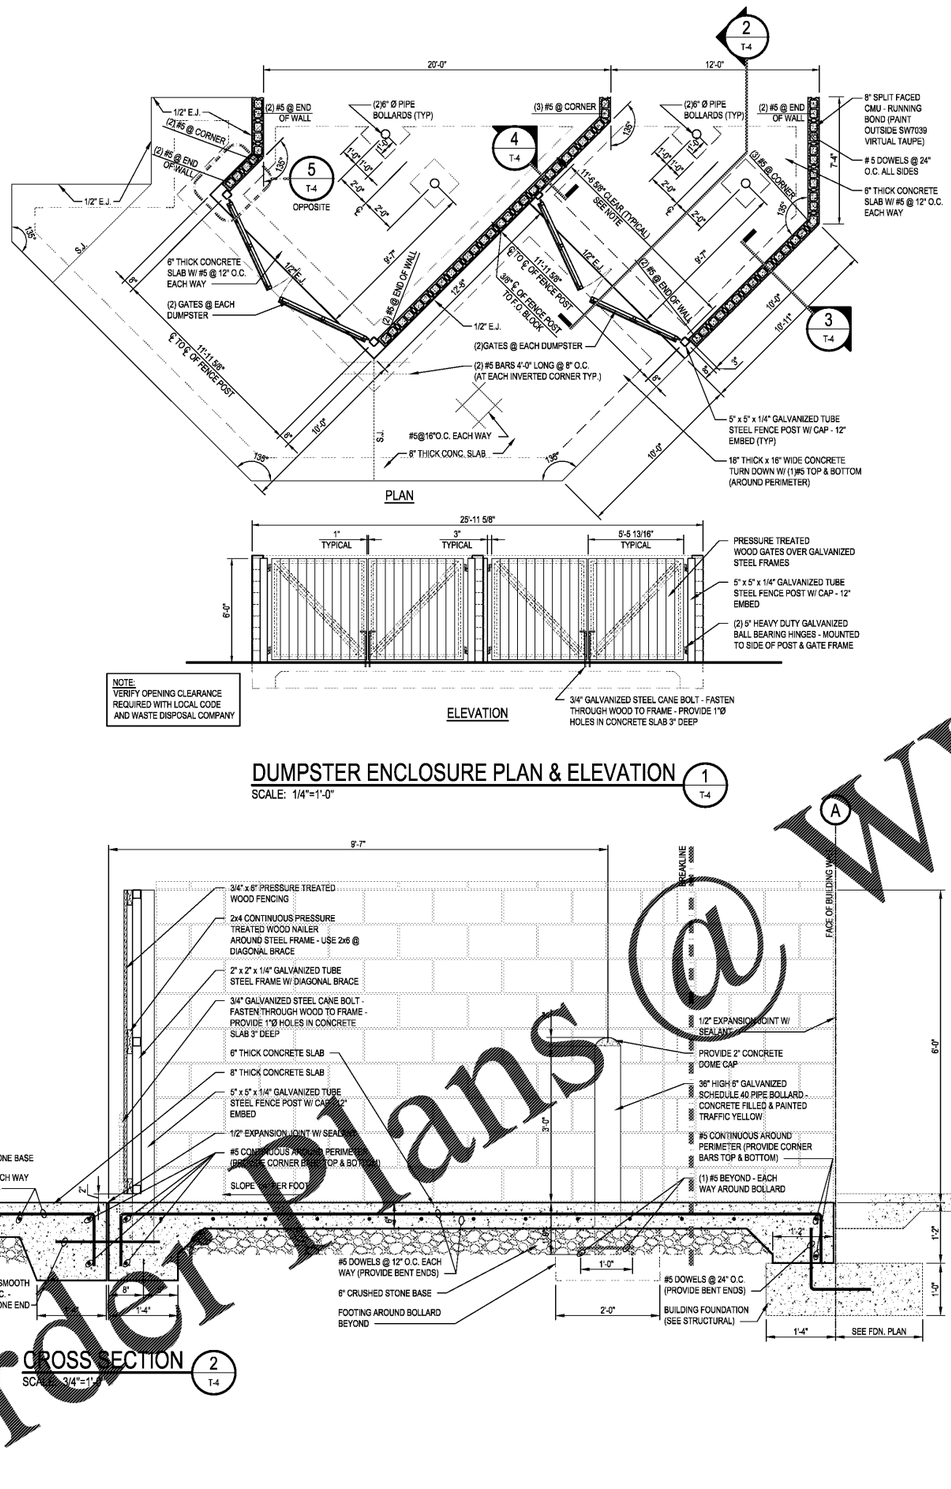

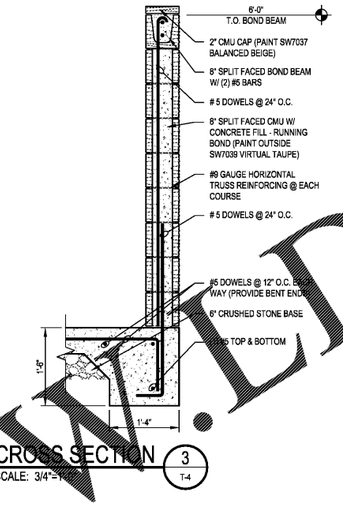

CROSS SECTION 3 T-4
SCALE: 3/4"=1'-0"

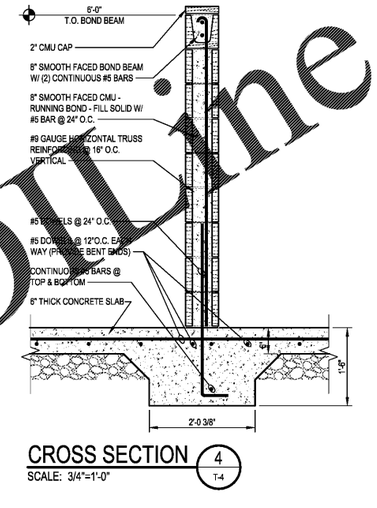

CROSS SECTION 4 T-4
SCALE: 3/4"=1'-0"

DUMPSTER ENCLOSURE PLAN & ELEVATION 1 T-4
SCALE: 1/4"=1'-0"

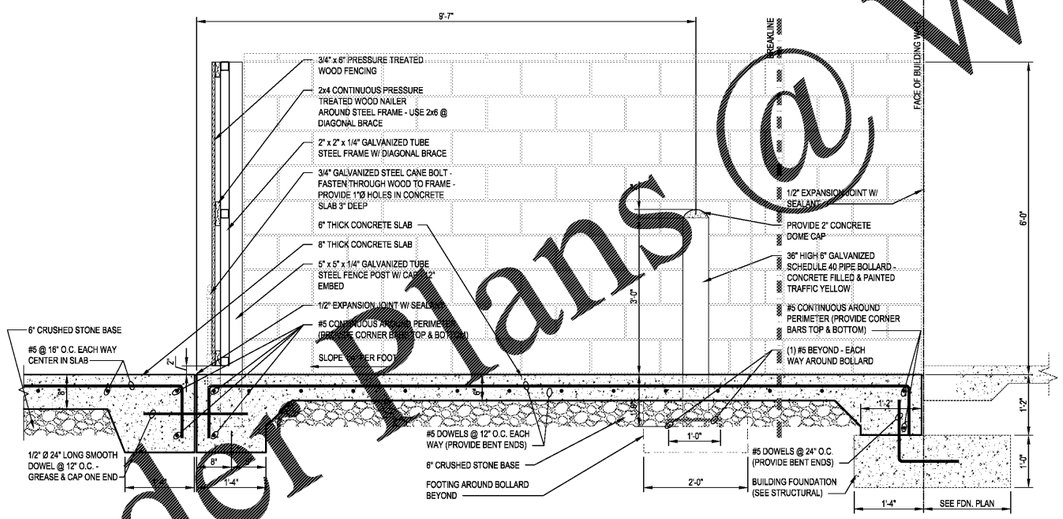

CROSS SECTION 2 T-4
SCALE: 3/4"=1'-0"

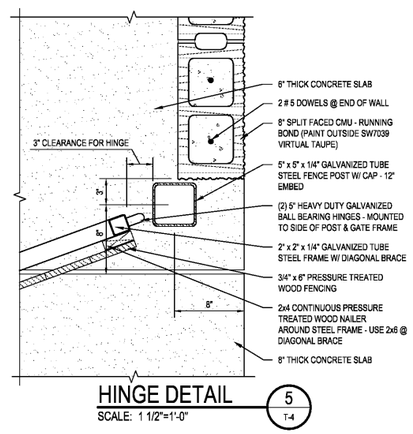

HINGE DETAIL 5 T-4
SCALE: 1 1/2"=1'-0"

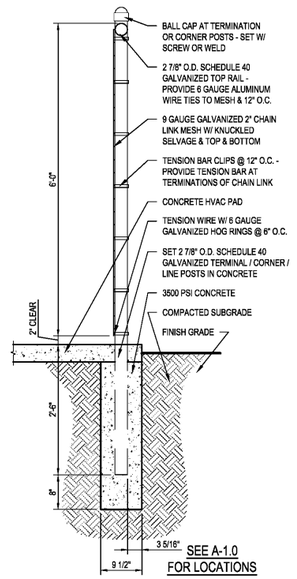

SEE A-1.0 FOR LOCATIONS

HVAC ENCLOSURE FENCE DETAIL 6 T-4
SCALE: 3/4"=1'-0"

Order Plans @ WWW.EDLine.com

CL
3901 SPRING HILL AVENUE
MOBILE, ALABAMA 36608
(251)344-7073 / FAX (251)343-9179

REV.	DATE	DRN	CHK	DESCRIPTION
▲	8-8-17	LGS		DOCUMENT CONTROL

STATE OF GEORGIA
LINDA G. SHARP
REGISTERED ARCHITECT
8-8-17

DOLLAR TREE

COLUMBUS, GA

DUMPSTER ENCLOSURE PLAN & SECTIONS

PROJ. NO. 1605-84 | DWG. NO. T-4