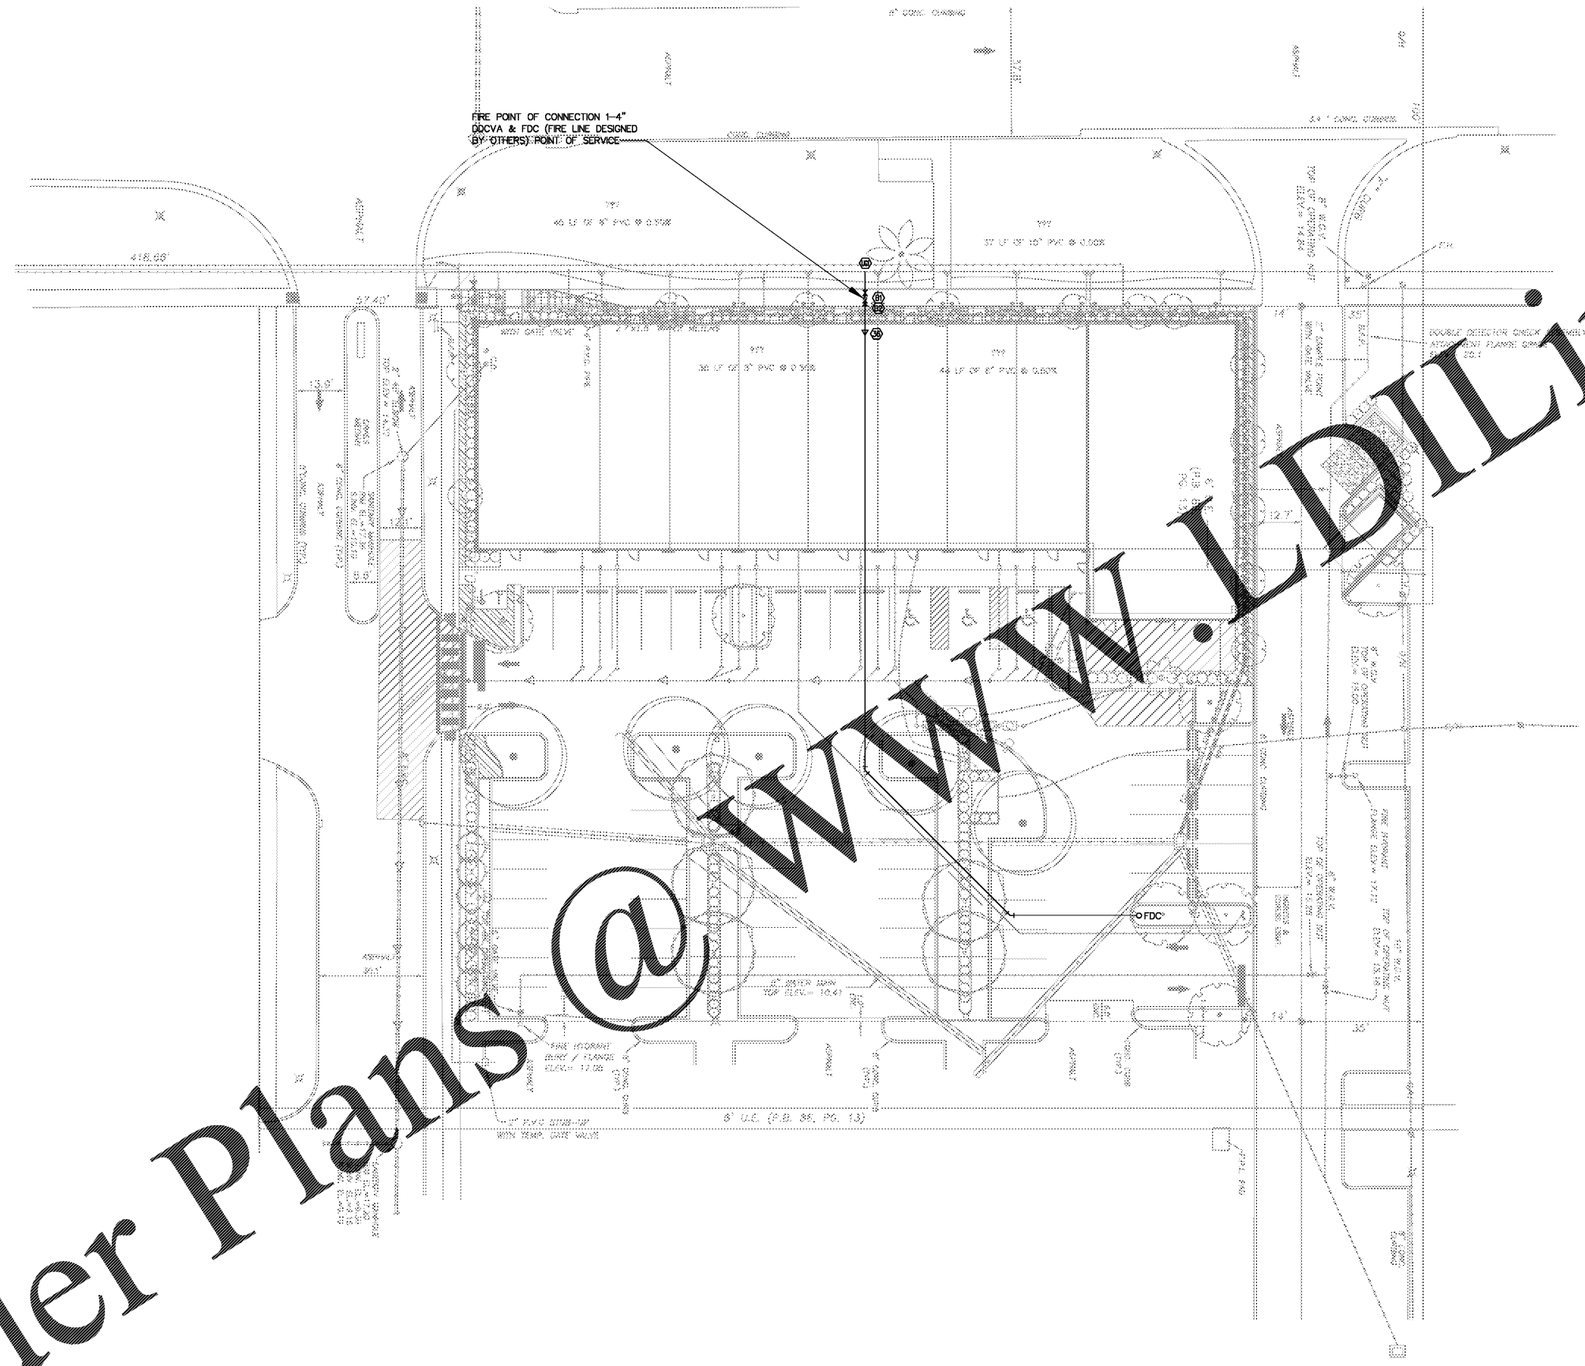

FIRE PROTECTION SITE PLAN
SCALE: 1"=20'-0"

MBI
michael brady inc.
architecture interiors
ARCHITECTURE INTERIORS
100 COLONIAL CENTER PARKWAY
SUITE 230
LAKE MARY, FLORIDA 32746
PHONE: 407.585.6330
FAX: 407.585.6356
www.michaelbrady.inc.com

THE DESIGN PROFESSIONAL DENIES ANY AND ALL RESPONSIBILITY AND LIABILITY FOR PROBLEMS WHICH ARISE FROM FAILURE TO FOLLOW THESE PLANS, SPECIFICATIONS AND THE DESIGN INTENT THEY CONVEY, OR PROBLEMS WHICH ARISE FROM OTHERS' FAILURE TO OBTAIN AND/OR FOLLOW THE DESIGN PROFESSIONAL'S GUIDANCE WITH RESPECT TO ANY ERRORS, OMISSIONS, INCONSISTENCIES, AMBIGUITIES OR CONFLICTS WHICH ARE ALLEGED.

COPYRIGHT © MICHAEL BRADY INC. 2017

A NEW DEVELOPMENT FOR:

WEST PALM BEACH RETAIL BUILDING

1560 PALM BEACH LAKES BLVD
WEST PALM BEACH, FL 33401

THIS DRAWING HAS BEEN ISSUED:
- ☐ FOR REVIEW ONLY
- ■ FOR PERMITTING ONLY
- ☐ SCHEMATIC DESIGN
- ☐ DESIGN DEVELOPMENT
- ☐ CONSTRUCTION DOCUMENTS

Drawing Title:
FIRE
PROTECTION
SITE PLAN

Date:	05/24/17
Designed By:	LR
Drawn By:	CH
Reviewed By:	LR
Comm. No.	170217
Revisions:	

Job Number: 40103

Colwill Engineering
Consulting Engineers, Inc.
Engineering Business No. 9021
4750 East Adamo Drive Tampa, Florida 33605
Tel: 813-241-2525 Fax: 813-241-2454

© 2017 ALL RIGHTS RESERVED

Sheet: of Sheet No. FP1.2

Order Plans @ WWW.LDILine.com

J:\40103 West Palm Beach Retail Building\CADD\40103 FP1.2.dwg, 6/6/2017 11:54:20 AM, PDF995.pc3