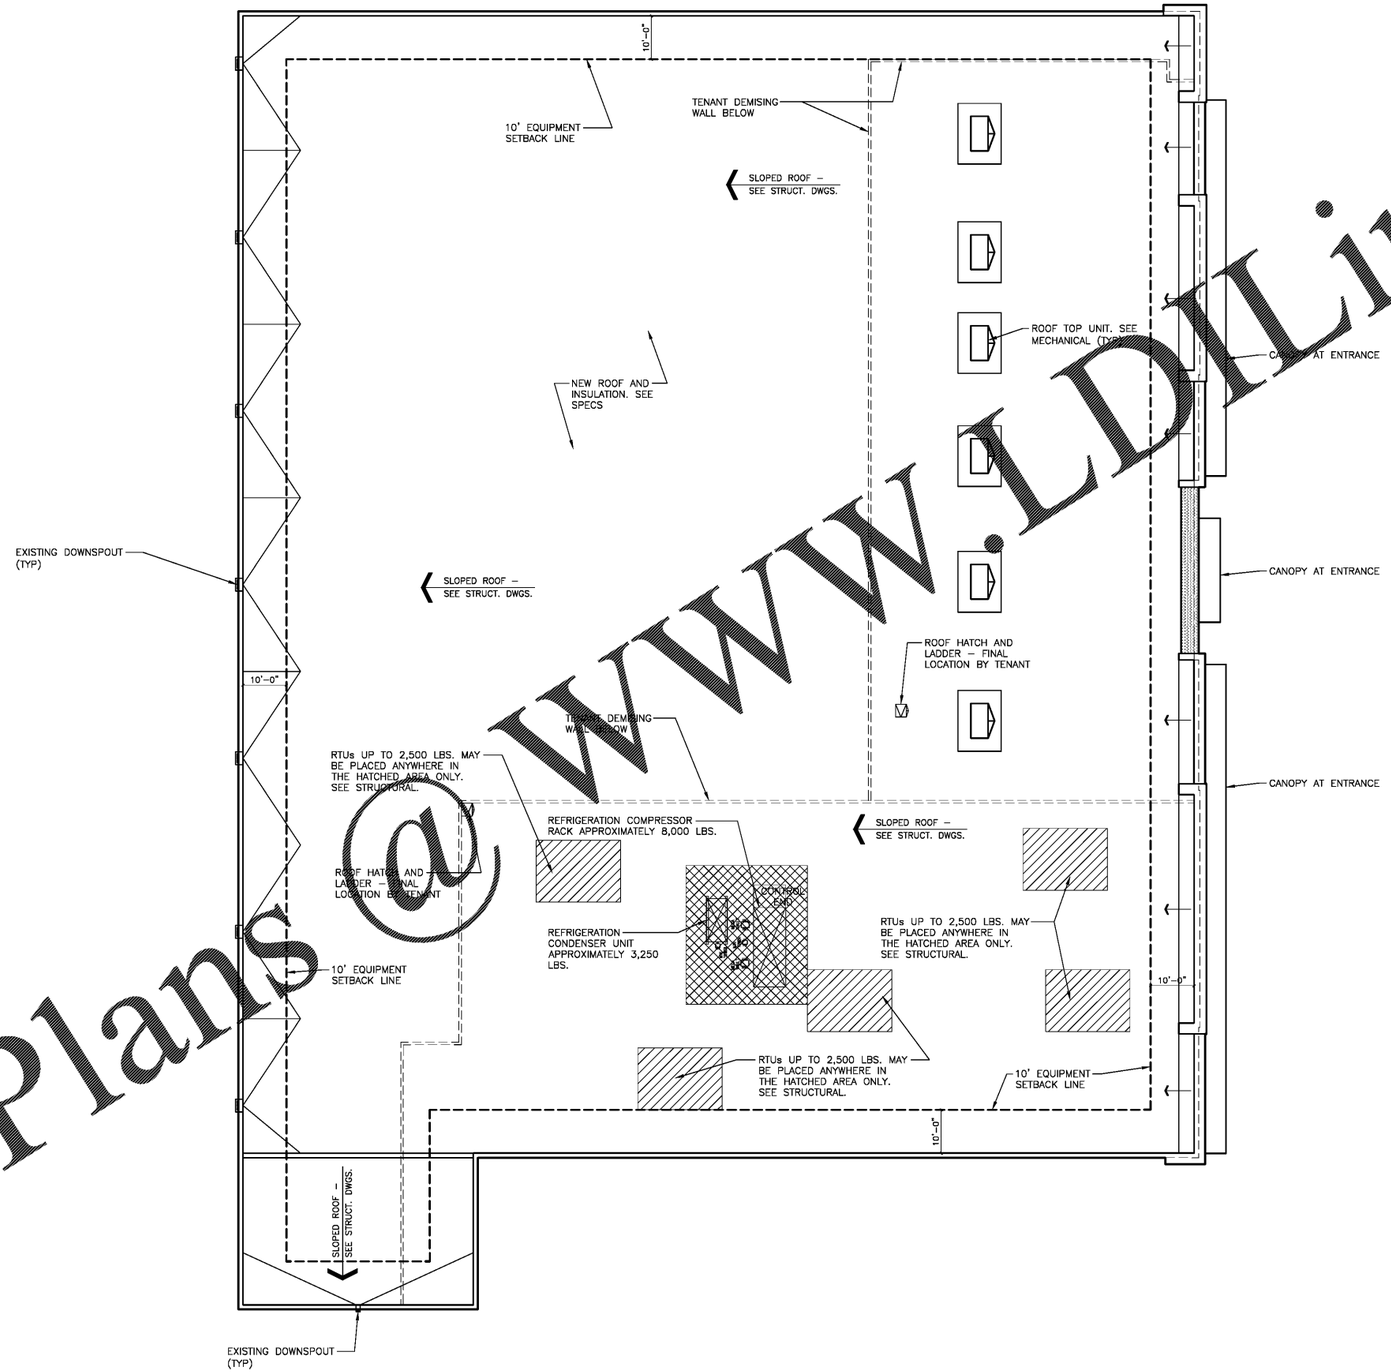

1 A-132 ROOF LOADING PLAN
1/16" = 1' – 0"

Order Plans @ www.LDLine.com

BARRY BYRD ARCHITECTURE
P.O. Box 5482
Knoxville, TN 37928
(865) 687-6500

Seal:

BARRY ALAN BYRD REGISTERED ARCHITECT AGRICULTURE No. 13126 STATE OF TENNESSEE

THIS DRAWING IS THE PROPERTY OF BARRY BYRD ARCHITECTURE. ANY USE OR REPRODUCTION IN PART OR IN WHOLE IS PROHIBITED WITHOUT THE EXPRESSED WRITTEN CONSENT OF BARRY BYRD ARCHITECTURE.

Project Name:
GERMANTOWN2

Drawn By:
RAS

Revisions:

No.	DATE	DESCRIPTION

Project Title:

RETAIL SPACE

Poplar Avenue &
Exeter Road

Location:
Germantown, TN

Sheet Contents:
Roof Loading Plan

Date:
October 28, 2016

Sheet Number:
A-132