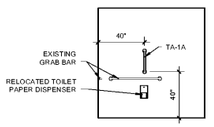

6E ELEVATION AT EMPLOYEE RESTROOM
SCALE: 1/4" = 1'-0" DRAWING REF: A111a

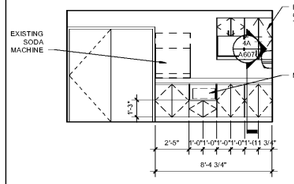

5E ELEVATION - EMPLOYEE BREAKROOM
SCALE: 1/4" = 1'-0" DRAWING REF: A111a

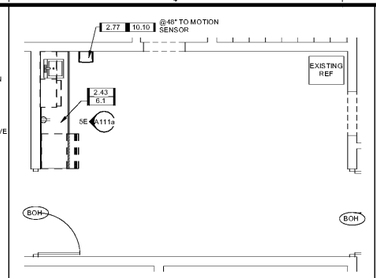

4E ENLARGED PLAN - EMPLOYEE BREAKROOM
SCALE: 1/4" = 1'-0" DRAWING REF: A111a

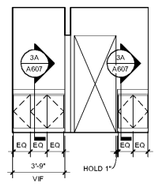

3E ELEVATION - BOH MILLWORK
SCALE: 1/4" = 1'-0" DRAWING REF: A111a

KEYNOTES

2.43	REMOVE MILLWORK.
2.77	REMOVE TOILET ACCESSORIES, SAVE FOR REINSTALLATION.
5.1	NEW PARTITION.
6.1	PROVIDE NEW COUNTERTOP WITH BASE CABINETS. SEE DETAILS.
6.4	NEW PAINTED VALANCE.
6.9	PROVIDE NEW 4"WOOD BASE. PROFILE TO MATCH EXISTING TO REMAIN LOBBY WOOD BASE.
6.10	PROVIDE SCREENING ELEMENT AT PARTIAL HEIGHT WALL. BASIS OF DESIGN: 3-FORM PONY WALL 200.43.01.
8.6	PROVIDE AUTOMATIC DOOR OPERATOR.
8.7	PROVIDE AUTOMATIC DOOR PUSH BUTTON WALL MOUNTED AT 48" AFF TO CENTER OF BUTTON.
8.8	PROVIDE AUTOMATIC DOOR PUSH BUTTON ON 4'-0" POST.
9.24	PAINT DOORS AND DOOR FRAMES.
9.25	RE-GROUT TILE FLOOR.
9.40	PAINT WALLS, DO NOT PAINT CERAMIC TILE.
10.5	RELOCATED HOSTESS STATION.
10.7	PROVIDE 18" VERTICAL GRAB BAR TO MATCH EXISTING GRAB BARS.
10.10	REINSTALL SAVED TOILET ACCESSORIES.
12.5	RELOCATE TV.
21.1	PROVIDE MANUAL FIRE ALARM PULL STATION.
26.4	NEW RECEPTACLE. REFER TO ELECTRICAL DRAWINGS.
26.5	INSTALL NEW WALL SCONCES.
26.13	PROVIDE HARDWIRED, DIGITAL EVENT DISPLAY BOARD FOR MEETING ROOM.
27.1	PROVIDE NEW CONCEALED TV OULET.

KEYNOTES

PUBLIC SPACE GENERAL NOTES

1. REPLACE ALL SMOKE STAINED DETECTORS THROUGHOUT THE PROPERTY.
2. RESTORE THE FINISH OF ALL SECONDARY ENTRANCE DOOR AND DOOR FRAMES TO A "LIKE NEW" CONDITION.
3. REPLACE ALL WORN/ SCARRED DOOR HARDWARE.
4. PATCH HOLES IN FLOORS AND WALLS WITH LIKE MATERIAL WHERE PLUMBING, ETC. HAS BEEN REMOVED.
5. REPAINT PAINTED DOOR AND DOOR FRAMES IN BACK OF HOUSE OR SERVICE AREAS.

HATCH PATTERN LEGEND

NOT IN CONTRACT

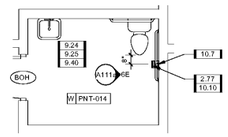

6D ENLARGED PLAN - EMPLOYEE WC
SCALE: 1/4" = 1'-0" DRAWING REF: A111b

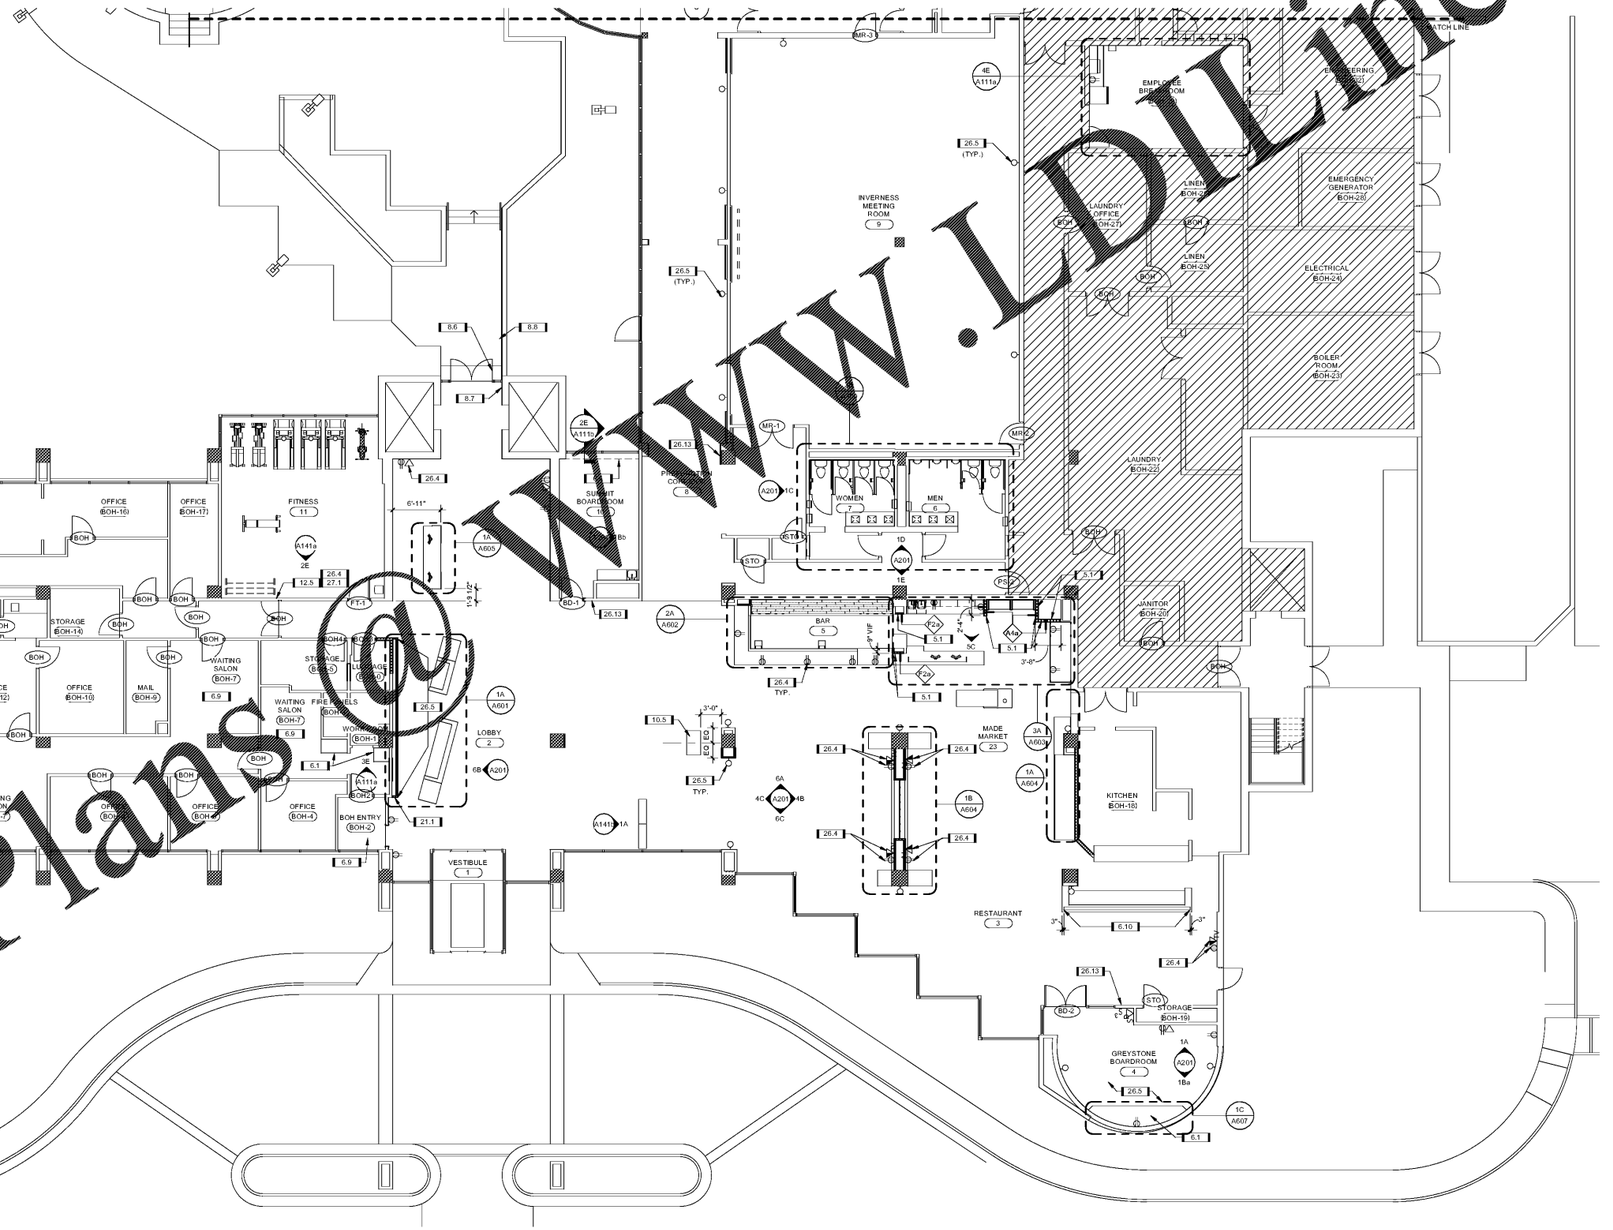

6A FIRST FLOOR RENOVATION PLAN - SOUTH
SCALE: 1/8" = 1'-0"

6/12/2017 11:25:39 AM

Order Plans @ WWW.LDLine.com

Baskervill
P.O. [illegible] RICHMOND, VA 23218-[illegible]

OWNER
PEACHTREE HOTEL GROUP

PROJECT
2.160425.0
DOUBLETREE BIRMINGHAM ALABAMA CONVERSION

8 PERIMTER PARK SOUTH BIRMINGHAM, AL 35243

STATE OF ALABAMA
Bruce Parker
8992
06/13/2017
REGISTERED ARCHITECT

COPYRIGHT 2017 BASKERVILL. USE OF THIS WORK IN WHOLE OR IN PART IS FORBIDDEN WITHOUT EXPRESSED WRITTEN CONSENT.

ISSUE
6/12/2017 - CONSTRUCTION SET

DRAWING TITLE
1ST FLOOR RENOVATION PLAN -SOUTH

DRAWING NO.
A111a