Order Plans @ www.LDLine.com

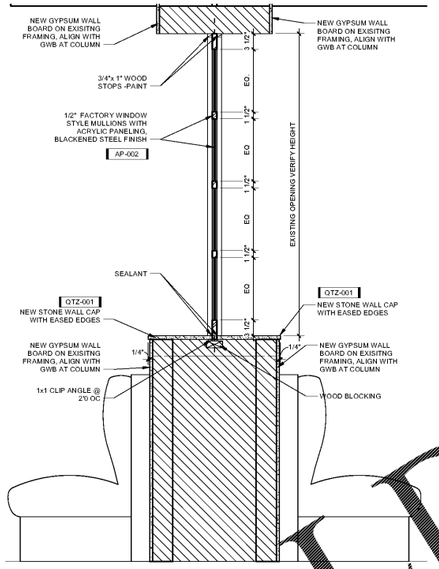

3D SECTION - BANQUETTE FEATURE
SCALE: 1" = 1'-0" DRAWING REF: A604

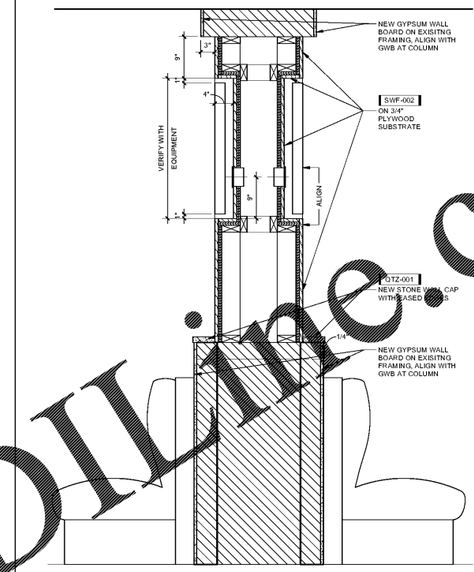

2D SECTION - BANQUETTE
SCALE: 1" = 1'-0" DRAWING REF: A604

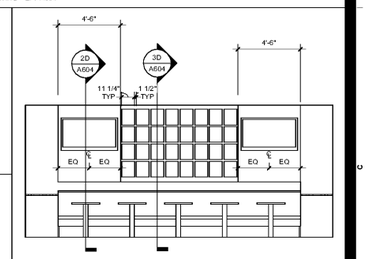

1C ELEVATION - BANQUETTE
SCALE: 1/4" = 1'-0" DRAWING REF: A604

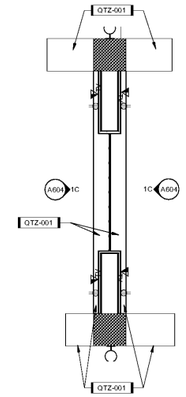

1B ENLARGED PLAN - BANQUETTE WALL
SCALE: 1/4" = 1'-0" DRAWING REF: A111a

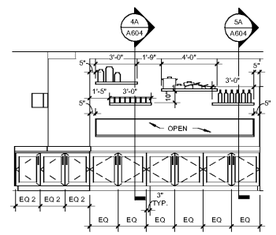

2A ELEVATION - BUFFET
SCALE: 1/4" = 1'-0" DRAWING REF: A604

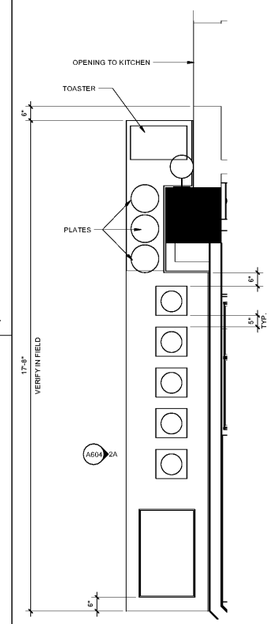

1A ENLARGED PLAN - BUFFET COUNTER
SCALE: 1/2" = 1'-0" DRAWING REF: A111a

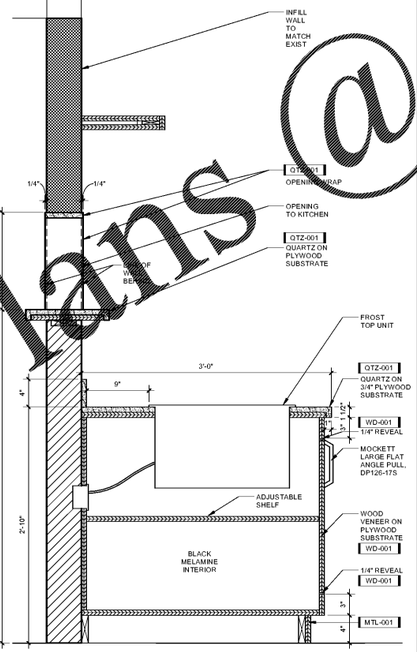

5A SECTION - BUFFET FROST TOP
SCALE: 1 1/2" = 1'-0" DRAWING REF: A604

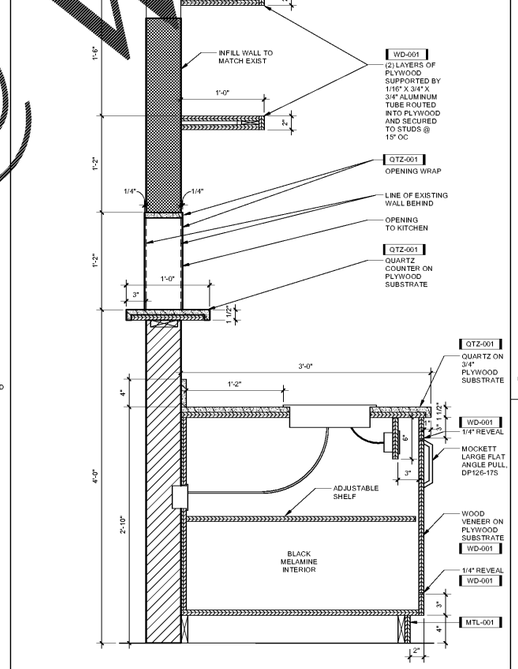

4A SECTION - BUFFET
SCALE: 1 1/2" = 1'-0" DRAWING REF: A604

Baskervill
P.O. [redacted], RICHMOND, VA 23218-[redacted]

OWNER
PEACHTREE HOTEL GROUP

PROJECT
2.160425.0
DOUBLETREE BIRMINGHAM ALABAMA CONVERSION

8 PERIMTER PARK SOUTH BIRMINGHAM, AL 35243

STATE OF ALABAMA
Brooks Palmer
8992
06/13/2017
REGISTERED ARCHITECT

COPYRIGHT 2017 BASKERVILL - USE OF THIS WORK IN WHOLE OR IN PART IS FORBIDDEN WITHOUT EXPRESSED WRITTEN CONSENT

ISSUE
6/12/2017 - CONSTRUCTION SET

DRAWING TITLE
MILLWORK DETAILS - BUFFET AND BANQUETTE WALL

DRAWING NO.
A604

6/12/2017 1:11:12 PM