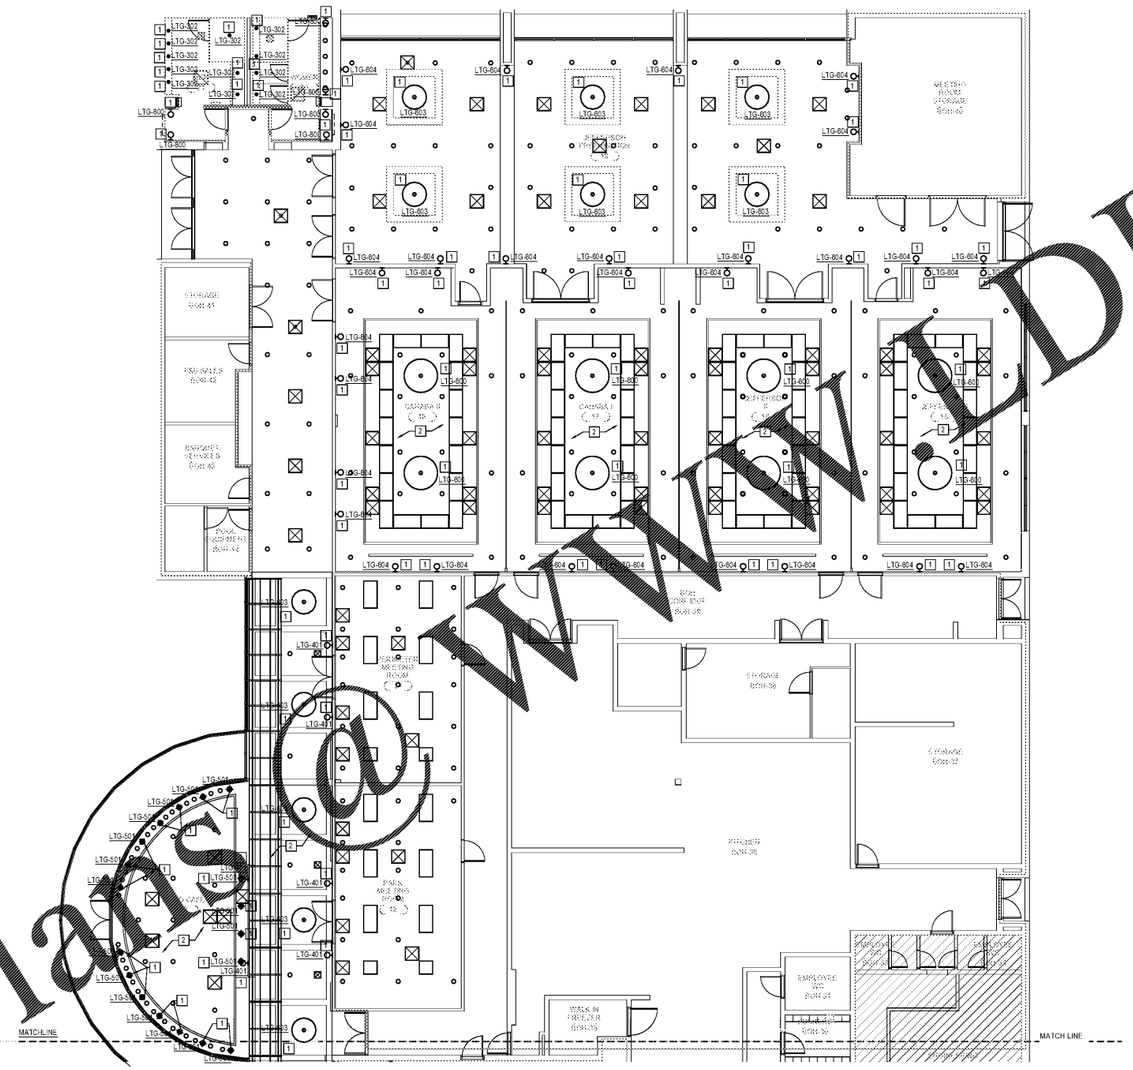

1 E211 FIRST FLOOR LIGHTING PLAN - NORTH
SCALE: 1/8" = 1'-0"

KEY NOTES

1. E.C. TO WIRE NEW LIGHT FIXTURE TO EXISTING CIRCUITS AND LIGHTING CONTROLS SERVING THIS AREA.
2. ALL FIXTURES & SPEAKERS IN THIS AREA ARE EXISTING RELOCATED UNLESS NOTED OTHERWISE.

SCALE: 1/8" = 1'-0"
0 4' 8' 16' 24'

Baskervill
P.O. BOX 1000, RICHMOND, VA 23218-1000

OWNER
PEACHTREE HOSPITALITY GROUP

PROJECT
2.160425.0
DTbH BIRMINGHAM ALABAMA CONVERSION

8 PERIMTER PARK SOUTH
BIRMINGHAM, AL 35243

Lu+Smith ENGINEERS
5243 HICKORY PARK DRIVE, STE C
GLEN ALLEN, VA 23059
p: 804.925.2600 f:804.925.2170
www.LSEngineers.net

ALABAMA LICENSED NO.36207 PROFESSIONAL ENGINEER DAWEN LU

COPYRIGHT 2017 BASKERVILL. USE OF THIS WORK IN WHOLE OR IN PART IS FORBIDDEN WITHOUT EXPRESSED WRITTEN CONSENT.

ISSUE
06/12/2017 - CONSTRUCTION DRAWINGS

DRAWING TITLE
FIRST FLOOR LIGHTING PLAN - NORTH

DRAWING NO.
E211B

Order Plans @ www.LDILine.com