ABV.	ABOVE
A.F.F.	ABOVE FINISHED FLOOR
AC.	ACOUSTICAL
AC.PL.	ACOUSTICAL PLASTER
ACT.	ACTUAL
ADD.	ADDENDUM
ADH.	ADHESIVE
ADJ.	ADJACENT
ADJT.	ADJUSTABLE
AGG.	AGGREGATE
A/C	AIR CONDITIONING
ALT.	ALTERNATE
ALUM.	ALUMINUM
A.B.	ANCHOR BOLT
ANOD.	ANODIZED
APPX.	APPROXIMATELY
ARCH.	ARCHITECT(URAL)
A.D.	AREA DRAIN
ASB.	ASBESTOS
ASPH.	ASPHALT
A.T.	ASPHALT TILE
AUTO.	AUTOMATIC
BSMT.	BASEMENT
BM.	BEAM
BRG.	BEARING
BJT.	BED JOINT
BET.	BETWEEN
BIT.	BITUMINOUS
BLK.	BLOCK
BLKG.	BLOCKING
BD.	BOARD
B.S.	BOTH SIDES
B.W.	BOTH WAYS
BOT.	BOTTOM
BRK.	BRICK
BRZ.	BRONZE
BLDG.	BUILDING
B.U.R.	BUILT UP ROOFING
CAB.	CABINET
C.H.	CABINET HEATER
CPT.	CARPET(ED)
C.O.	CASED OPENING
CSMT.	CASEMENT
C.I.	CAST IRON
C.B.	CATCH BASIN
CLK.G.	CAULKING
CLG.	CEILING
CEM.	CEMENT
CTR.	CENTER
CER.	CERAMIC
C.T.	CERAMIC TILE
CHBD.	CHALKBOARD
CIRC.	CIRCUMFERENCE
CLR.	CLEAR(ANCE)
CL.	CLOSET
CLS.	CLOSURE
C.R.	COLD ROLLED
C.W.	COLD WATER
COL.	COLUMN
COMB.	COMBINATION
COMPO.	COMPOSITION (COMPOSITE)
COMP.	COMPRESS(ED)(ION)(IBLE)
CONC.	CONCRETE
C.M.U.	CONCRETE MASONRY UNIT
CX.	CONNECTION
CONST.	CONSTRUCTION
CONT.	CONTINUOUS OR CONTINUE
CONTR.	CONTRACT(OR)
C.L.L.	CONTRACT LIMIT LINE
C.J.	CONTROL JOINT
C.P.	CONTROL PANEL
CONV.	CONVECTOR
CPR.	COPPER
C.G.	CORNER GUARD
CORR.	CORRUGATED
CTR.	COUNTER
CFL.	COUNTER FLASHING
CS.	COUNTERSINK
CRS.	COURSE(S)
CR.G.	CROSS GRAIN
C.FT.	CUBIC FOOT
C.Y.D.	CUBIC YARD
DPR.	DAMPER
DP.	DAMPROOFING
D.L.	DEAD LOAD
DEMO.	DEMOLISH, DEMOLITION
DEP.	DEPRESSED
DET.	DETERMINE
DTL.	DETAIL
DIAG.	DIAGONAL
DIA.	DIAMETER
DIM.	DIMENSION
DPR.	DISPENSER
DIV.	DIVISION
DR.	DOOR
D.H.	DOUBLE HUNG
DS.	DOWN SPOUT
D.	DRAIN
D.T.	DRAIN TILE
DWG.	DRAWING
D.F.	DRINKING FOUNTAIN
DW.	DUMBWAITER
EA.	EACH
E.F.	EACH FACE
ELEC.	ELECTRIC(AL)
E.P.	ELECTRICAL PANEL BOARD
E.W.C.	ELECTRIC WATER COOLER
EL.	ELEVATION
ELEV.	ELEVATOR
EMER.	EMERGENCY
ENC.	ENCLOSE(URE)
EQ.	EQUAL
EQUIP.	EQUIPMENT
EST.	ESTIMATE
EXH.	EXHAUST
EXP.	EXPANSION BOLT
EXPT.	EXPANSION JOINT
EXP.	EXPOSED
EXT.	EXTERIOR
E.I.F.S.	EXTERIOR INSULATION FINISH SYSTEM

F.B.	FACE BRICK
F.O.C.	FACE OF CONCRETE
F.O.F.	FACE OF FINISH
F.O.M.	FACE OF MASONRY
F.O.S.	FACE OF STUDS
FGL.	FIBERGLASS
FD.	FIELD DETERMINE
FIN.	FINISH(ED)
F.F.	FINISH FLOOR
F.A.	FIRE ALARM
F.C.	FIRE CODE
F.E.	FIRE EXTINGUISHER
F.E.C.	FIRE EXTINGUISHER CAB.
F.H.C.	FIRE HOSE CABINET
FPL.	FIREPLACE
FP.	FIREPROOF
F.RT.	FIRE-RETARDANT
FLG.	FLASHING
FLX.	FLEXIBLE
FLR.	FLOOR(ING)
F.D.	FLOOR DRAIN
FLOUR.	FLUORESCENT
FJT.	FLUSH JOINT
FT.	FOOT (FEET)
FTG.	FOOTING
FOUND.	FOUNDATION
FR.	FRAME(D), (ING)
FR.A.	FRESH AIR
F.S.	FULL SIZE
FUR.	FURRED(ING)
FUT.	FUTURE
GA.	GAUGE
GALV.	GALVANIZED
G.C.	GENERAL CONTRACT(OR)
GL.	GLASS, GLAZING
GL.B.	GLASS BLOCK
G.C.M.U.	GLAZED CONCRETE MASONRY UNITS
G.S.T.	GLAZED STRUCTURAL TILE
GB.	GRAB BAR
GD.	GRADE, GRADING
GRN.	GRANITE
GND.	GROUND
G.F.	GROUND FACE
GYP.	GYPSUM
G.W.B.	GYPSUM WALL BOARD
H/C.	HANDICAPPED
HDW.	HARDWARE
HWD.	HARDWOOD
HDR.	HEADER
HTG.	HEATING
H.V.A.C.	HEATING/VENTILATING/ AIR CONDITIONING
H.D.	HEAVY DUTY
HGT.	HEIGHT
H.C.	HOLLOW CORE
H.M.	HOLLOW METAL
HOR.	HORIZONTAL
H.B.	HOSE BIB
H.W.H.	HOT WATER HEATER
HR.	HOUR
INCL.	INCLUDE(D), (ING)
I.D.	INSIDE DIAMETER
I.F.	INSIDE FACE
INSUL.	INSULATE(D), (ING)
INT.	INTERIOR
INV.	INVERT
JAN.	JANITOR
JT.	JOINT
K.FL.	KICK PLATE
K.O.	KNOCKOUT
LBL.	LABEL
LAM.	LAMINATE(D)
LAV.	LAVATORY
L.H.	LEFT HAND
LTG.	LIGHTING
LW.	LIGHTWEIGHT
LTL.	LINTEL
L.L.	LIVE LOAD
LVR.	LOUVER
MH.	MANHOLE
MFR.	MANUFACTURE(ER)
MRB.	MARBLE
MAS.	MASONRY
M.O.	MASONRY OPENING
MAT'L.	MATERIAL
MAX.	MAXIMUM
MECH.	MECHANIC(AL)
MED.	MEDIUM
MBR.	MEMBER
MMB.	MEMBRANE
MTL.	METAL
MWK.	MILLWORK
MIN.	MINIMUM
MIR.	MIRROR
MISC.	MISCELLANEOUS
MLD.	MOLDING
M.R.	MOP RECEPTOR
MTD.	MOUNT(ED), (ING)
MOV.	MOVABLE
MULL.	MULLION
NAT.	NATURAL
N.R.C.	NOISE REDUCTION COEFFEMENT
NOM.	NOMINAL
N.I.C.	NOT IN CONTRACT
N.T.S.	NOT TO SCALE
NO.	NUMBER
OBS.	OBSCURE
O.C.	ON CENTER(S)
OPAQ.	OPAQUE
OPNG.	OPENING
OPP.	OPPOSITE
O.D.	OUTSIDE DIAMETER
O.A.	OVERALL
O.H.	OVERHEAD
OZ.	OUNCE

POLY ISO	POLYMERIC ISOMER
PR.	PAIR
PTD.	PAINT(ED)
P.B.	PANIC BAR
PAR.	PARALLEL
P.BD.	PARTICLE BOARD
PTN.	PARTITION
PVMT.	PAVEMENT
PED.	PEDESTAL
PERF.	PERFORATE(D)
PERIM.	PERIMETER
PLAS.	PLASTER
P.LAM.	PLASTIC LAMINATE
PL.	PLATE
PLY.	PLYWOOD
PT.	POINT
P.V.C.	POLYVINYL CHLORIDE
P.C.F.	POUNDS PER CUBIC FOOT
P.L.FT.	POUNDS PER LINEAL FOOT
P.S.F.	POUNDS PER SQUARE FOOT
P.S.I.	POUNDS PER SQUARE INCH
PC.	PRE CAST
PFB.	PREFABRICATE(D)
PFN.	PRE FINISHED
P.L.	PROPERTY LINE
Q.T.	QUARRY TILE
QTY.	QUANTITY
RAD.	RADIATION
R.	RADIUS
R.W.L.	RAINWATER LEADER
REF.	REFERENCE
RFL.	REFLECT(ED), (IVE), (OR)
REFR.	REFRIGERATOR
REG.	REGISTER
R.C.P.	REINFORCED CONCRETE PIPE
REM.	REMOVE
REQ'D.	REQUIRED
RES.	RESILIENT
R.A.	RETURN AIR
REV.	REVISION(S), REVISED
R.H.	RIGHT HAND
R.O.W.	RIGHT OF WAY
R	RISER
R.D.	ROOF DRAIN
RF.H.	ROOF HATCH
RFG.	ROOFING
RM.	ROOM
R.O.	ROUGH OPENING
SF.GL.	SAFETY GLASS
SCHED.	SCHEDULE
SECT.	SECTION
SHTHG.	SHEATHING
SHT.	SHEET
SHELV.	SHELVING
SIM.	SIMILAR
SKYLT.	SKYLIGHT
SL.	SLEEVE
S.C.	SOLID CORE
SF.	SOUNDPROOF
SPK.	SPEAKER
SPEC.	SPECIFICATION(S)
SQ.	SQUARE
S.F.	SQUARE FOOT (FEET)
S.S.	STAINLESS STEEL
STD.	STANDARD
STA.	STATION
STL.	STEEL
STOR.	STORAGE
S.D.	STORM DRAIN
STR.	STRUCTURE
STRL.	STRUCTURAL
S.C.T.	STRUCTURAL CLAY TILE
SUSP.	SUSPENDED
SYM.	SYMMETRY (ICAL)
SYN.	SYNTHETIC
SYS.	SYSTEM
TK.BD.	TACK BOARD
TKS.	TACK STRIP
TEL.	TELEPHONE
T.V.	TELEVISION
TEMP.	TEMPORARY, TEMPERED
T.C.	TERRA COTTA
TZ.	TERRAZZO
THK.	THICK(NESS)
THR.	THRESHOLD
T.PTN.	TOILET PARTITION
T&G.	TONGUE AND GROOVE
T.O.F.	TOP OF FOUNDATION
T.O.SL.	TOP OF SLAB
T.O.S.	TOP OF STEEL
T.O.W.	TOP OF WALL
T.P.O.	THERMOPLASTIC POLYOLEFIN
T.	TOWEL BAR
T.	TREAD
TYP.	TYPICAL
U.	UNDERCUT
U.F.	UNFINISHED
U.O.N.	UNLESS NOTED OTHERWISE
U.	UNDERSIDE
V.B.	VAPOR BARRIER
VER.	VERIFY
VERT.	VERTICAL
V.G.	VERTICAL GRAIN
VIN.	VINYL
V.C.T.	VINYL COMPOSITION TILE
V.B.	VINYL BASE
V.T.	VINYL TILE
V.W.C.	VINYL WALL COVERING
V.I.F.	VERIFY IN FIELD
W.SCT.	WAINSCOT
W.C.	WATER CLOSET
W.P.	WATERPROOFING
W.R.	WATER RESISTANT
W.S.	WATER STOP
WT.	WEIGHT
W.W.F.	WELDED WIRE FABRIC
W/	WITH
W/O	WITHOUT
WDW.	WINDOW
W.G.	WIRED GLASS
WD.	WOOD
W.B.	WOOD BASE
W.PT.	WORKING POINT

1 A0.1 STANDARD ABBREVIATIONS
NOT TO SCALE

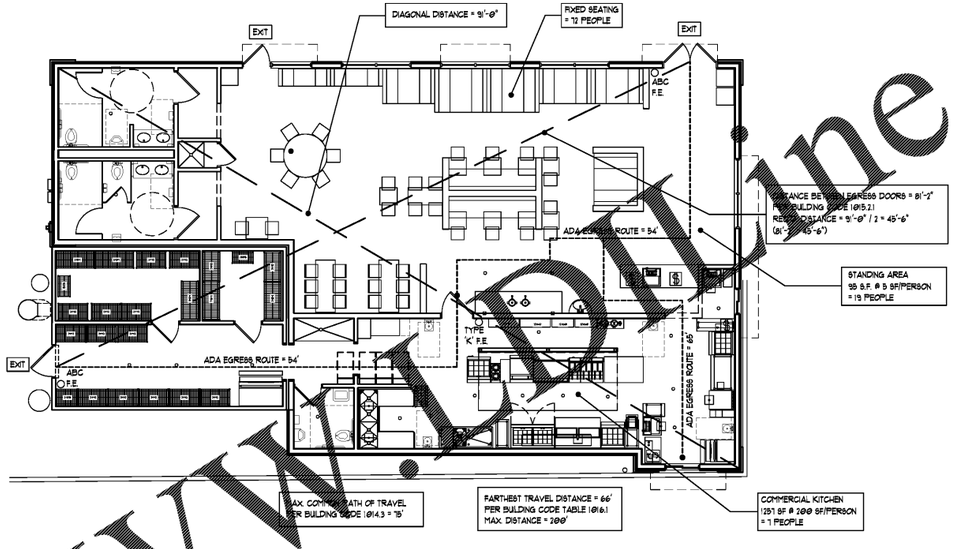

2 A0.1 LIFE SAFETY PLAN
SCALE: 1/8"=1'-0"

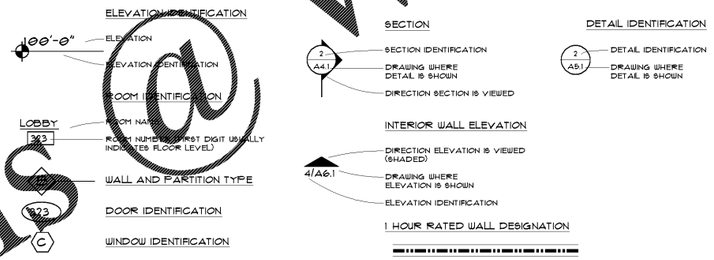

3 A0.1 SYMBOLS LEGEND
NOT TO SCALE

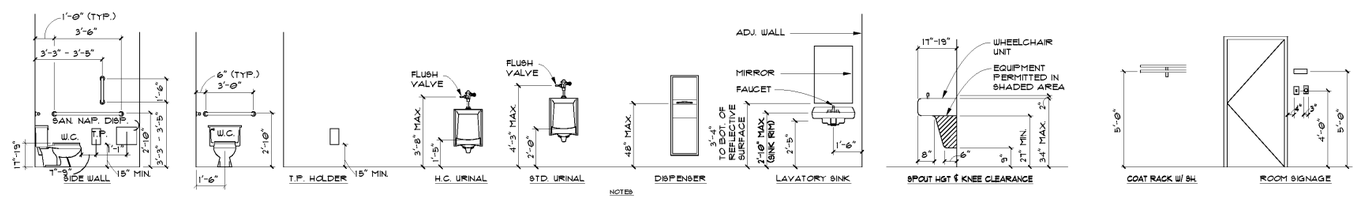

NOTES
1. ALL DIMENSIONS NOTED ARE ABOVE FINISHED FLOOR.
2. DIMENSIONS MAY VARY, SEE ALSO SPECIFIC DETAILS.

4 A0.1 TYPICAL FIXTURE MOUNTING HEIGHTS
NOT TO SCALE

- CONCRETE
- PRECAST CONCRETE
- LIGHTWEIGHT CONCRETE / GROUT
- CONCRETE MASONRY UNIT
- BRICK MASONRY
- STEEL
- ALUMINUM
- CRUSHED STONE / AGGREGATE
- EARTH / COMPACTED FILL
- SAND
- STEEL GRATING (PLAN)
- E.I.F.S.

LINDSEY ARCHITECTURE
125 S. Elm Street, Suite 300
Greensboro, NC 27401
t. 336.617.4422
f. 336.617.4434
www.lindseyarchitecture.com

LINDSEY ARCHITECTURE, 52266, NORTH CAROLINA, REGISTERED ARCHITECTURAL CORPORATION, GREENSBORO, NC

RODNEY M. LINDSEY, REGISTERED ARCHITECT, 8084, NORTH CAROLINA, GREENSBORO, NC

08/04/17

COOK OUT
HENDERSONVILLE, NC
2546 Chimney Rock Rd. Hendersonville, NC

MK	DATE	DESCRIPTION
		REVISIONS

LIFE SAFETY PLAN, ABBREVIATIONS, SYMBOLS & MOUNTING HTS.

DATE 08/04/2017
DRAWN BY AAW
CHECK BY MME
JOB NO. 17-081-000
SHEET

A0.1

Order Plans @ WWW.PDline.com