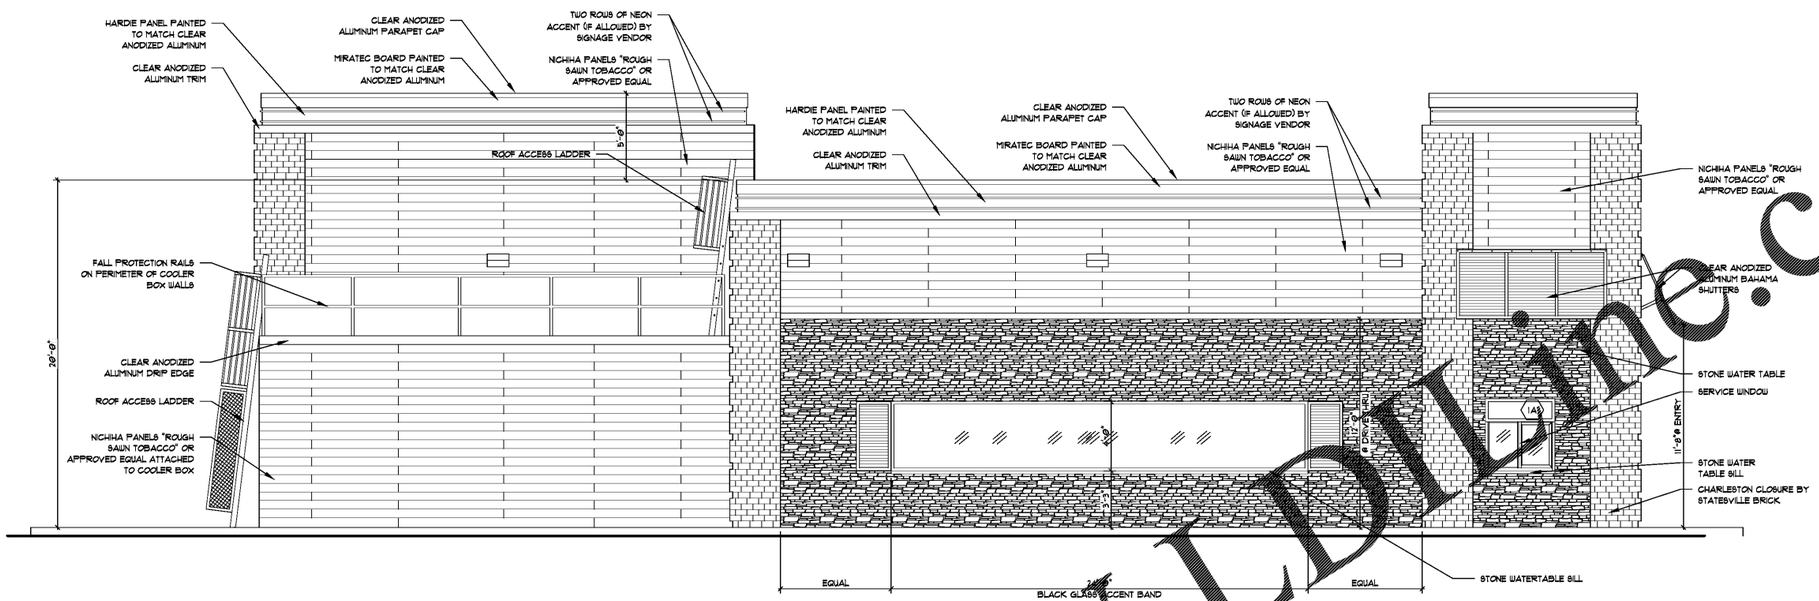

1 / A2.1 **BUILDING ELEVATION**

SCALE: 1/4"=1'-0"

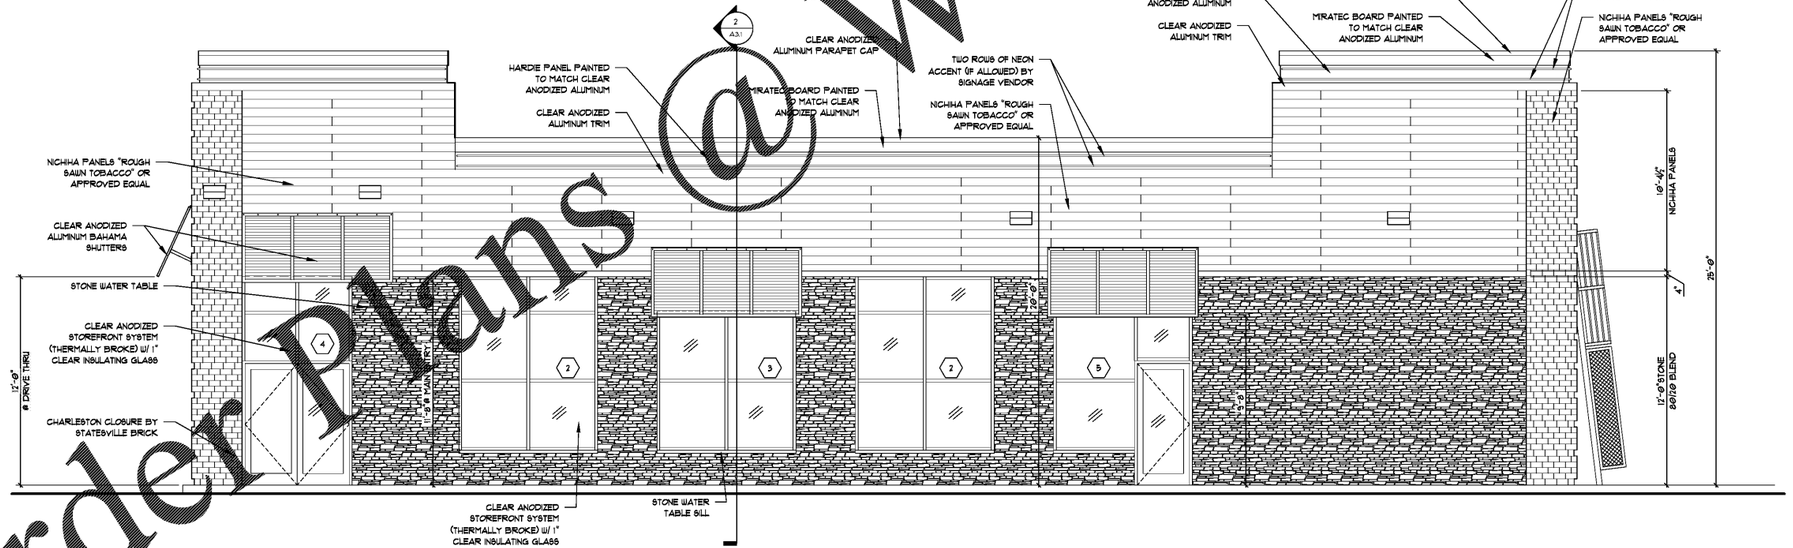

2 / A2.1 **BUILDING ELEVATION**

SCALE: 1/4"=1'-0"

Order Plans @ www.LDLine.com

LINDSEY ARCHITECTURE
105 S. Elm Street, Suite 300
Greensboro, NC 27401
t. 336.617.4402
f. 336.617.4434
www.lindseyarchitecture.com

LINDSEY ARCHITECTURE
REGISTERED ARCHITECTURAL CORPORATION
52266
NORTH CAROLINA
GREENSBORO, NC

RODNEY M. LINDSEY
REGISTERED ARCHITECT
30842
NORTH CAROLINA
GREENSBORO, NC

08/04/2017

COOK OUT
HENDERSONVILLE, NC
2546 Chimney Rock Rd. Hendersonville, NC

MK	DATE	DESCRIPTION
		REVISIONS

ELEVATIONS

DATE 08/04/2017
DRAWN BY AAW
CHECK BY MME
JOB NO. 17-081-000
SHEET

A2.1