FAMILY DOLLAR

CONSTRUCTION PLANS

1145 WHITE HORSE ROAD
GREENVILLE, SC 29605

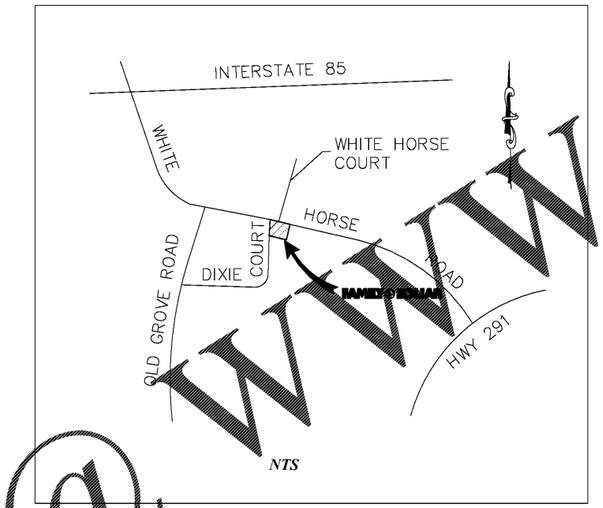

NTS

VICINITY MAP

DEVELOPER:
GREENVILLE WHITE HORSE ROAD FDS 715966, LLC
106 FOSTER ROAD
CHARLOTTE, NC 28203

SHEET INDEX	
SHEET	DESCRIPTION
1	COVER SHEET
2	GENERAL CONSTRUCTION NOTES
3	EX. CONDITIONS/DEMOLITION PLAN
4	STAKING PLAN
5	GRADING AND DRAINAGE PLAN
6	UTILITY PLAN
7	LANDSCAPE PLAN
8	EROSION CONTROL PLAN
9	EROSION CONTROL DETAILS 1
10	EROSION CONTROL DETAILS 2
11	EROSION CONTROL DETAILS 3
12	DETAIL SHEET 1
13	DETAIL SHEET 2
14	SCDOT DETAILS

South Carolina 811

SOUTH CAROLINA TIDEWATER ENGINEERING INC. No.5610

SOUTH CAROLINA PROFESSIONAL ENGINEER 27018 7-1-17

TIDEWATER ENGINEERING, INC.
200 PLANTATION CHASE, SUITE 14
ST. SIMONS ISLAND, GEORGIA 31522
PHONE (912) 268-2164 FAX (912) 289-0361

DURBAN GROUP
106 Foster Avenue Charlotte, NC 28203
Tel. 704.469.7100

REV.	DATE:	DESCRIPTION	BY:

FAMILY DOLLAR
1145 WHITE HORSE ROAD
GREENVILLE, SC 29605

COVER SHEET

DRAWN: pss
APPROVED: pss
DATE: 6-1-17
PROJ#: 17-016
SCALE: AS SHOWN

SHEET 1 OF 14

Order Plans @ WWW.LDILine.com