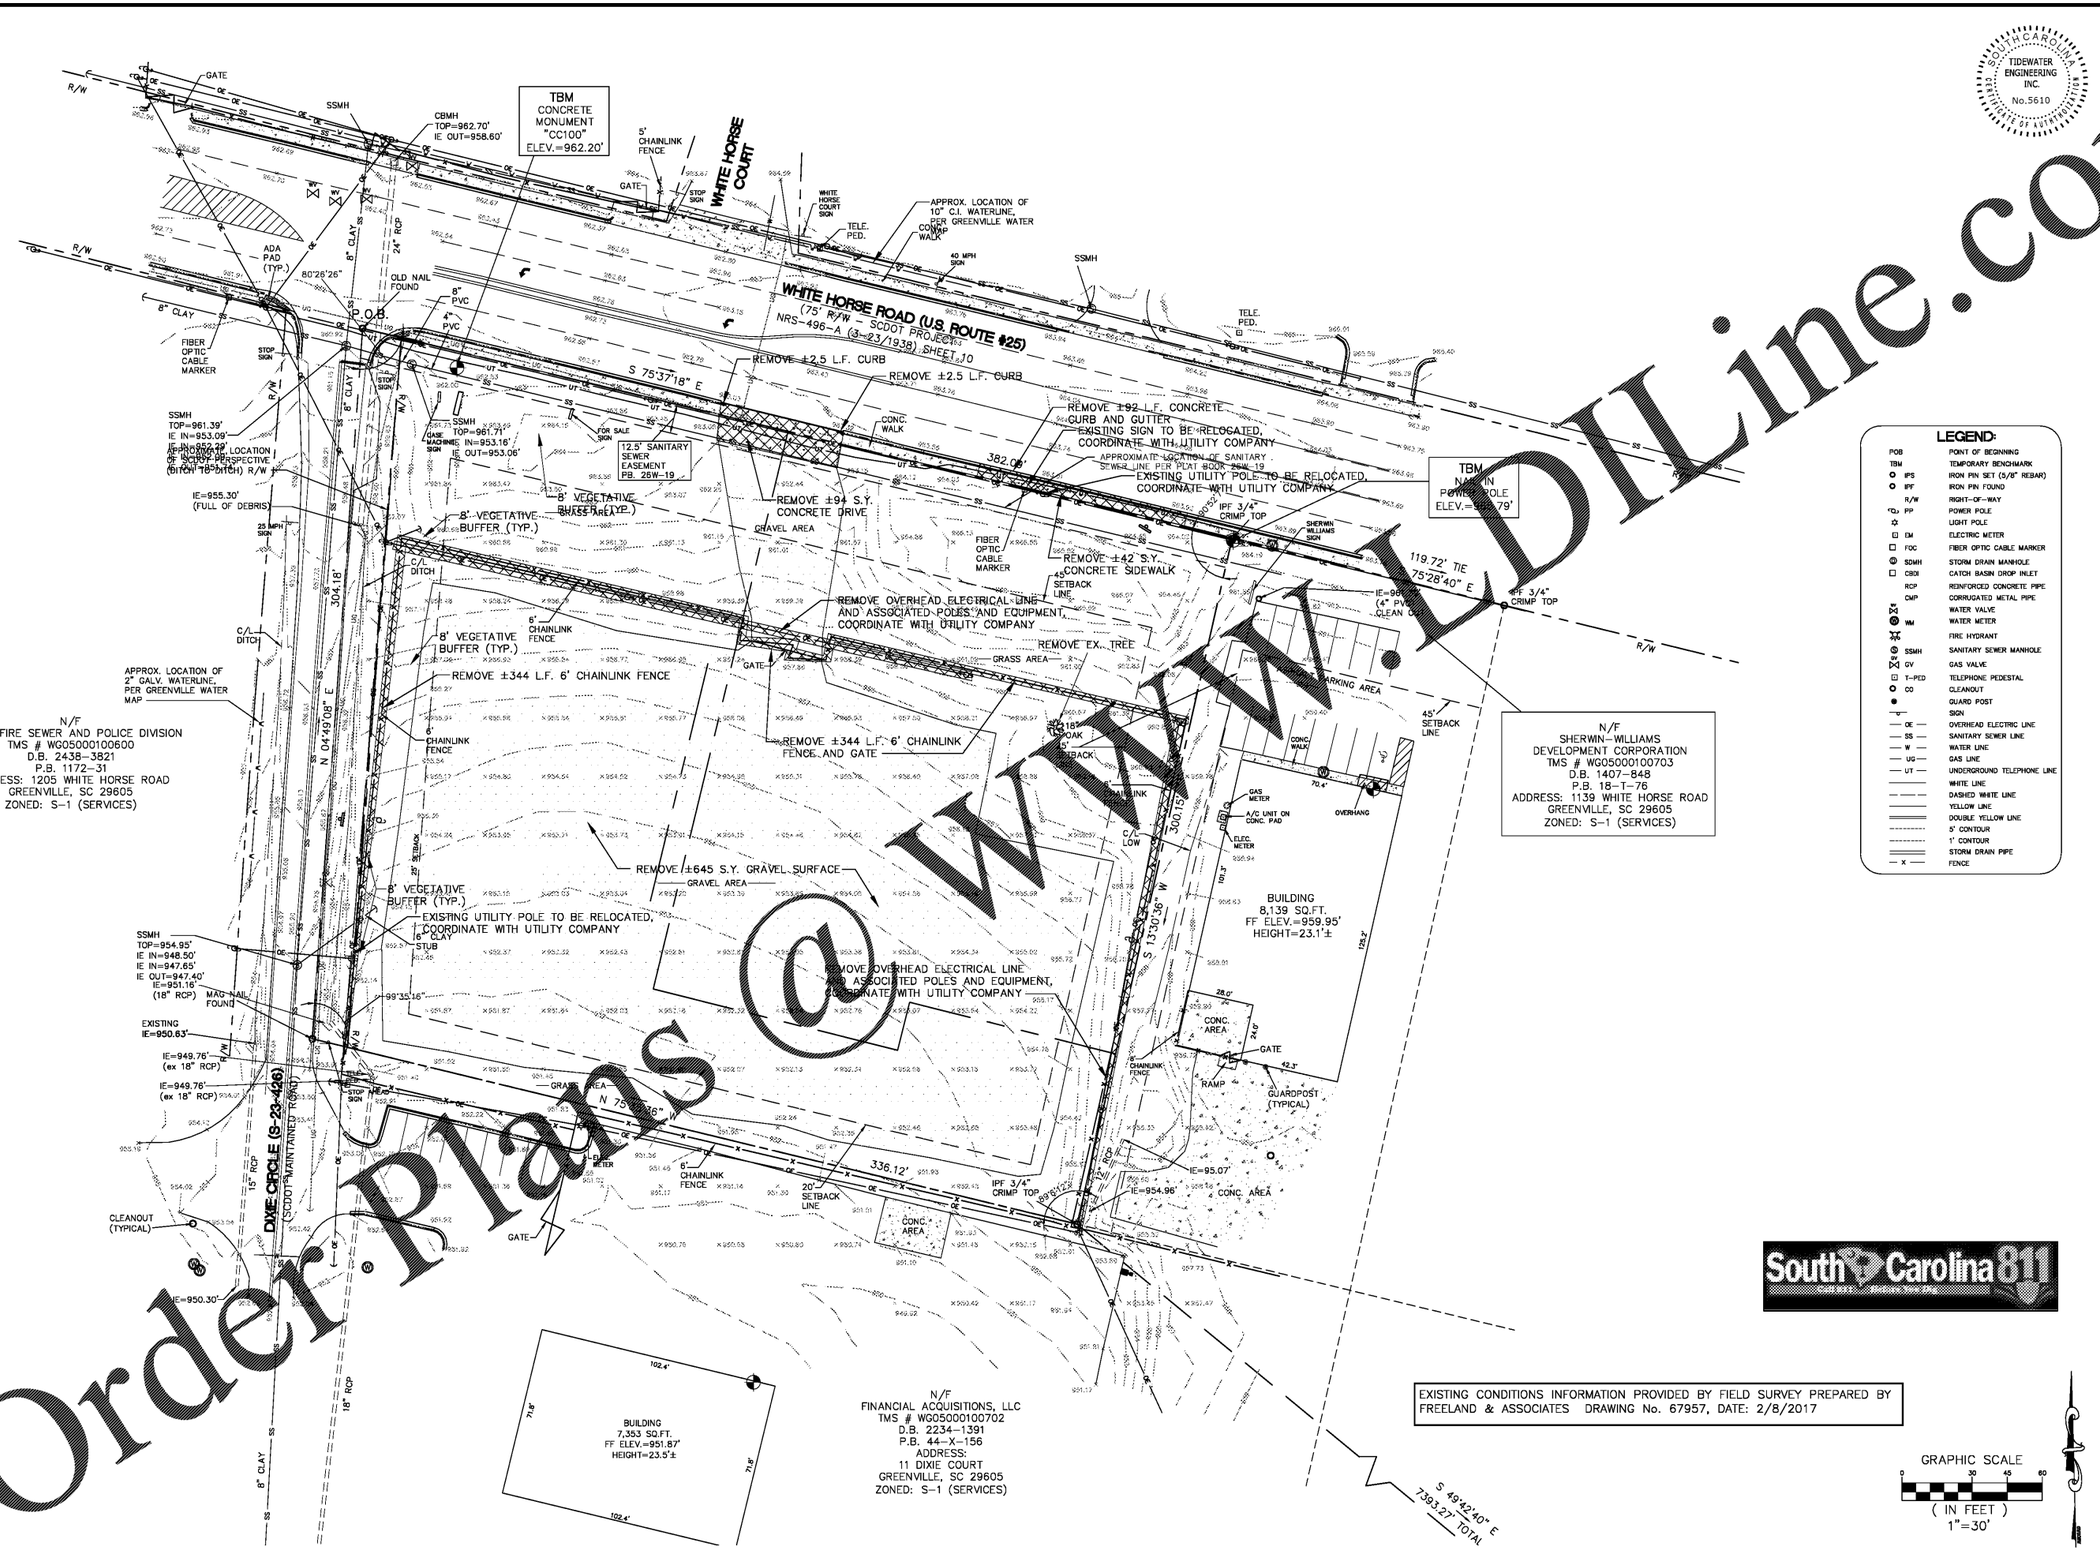

Order Plans @ WWW.LDLine.com

TIDEWATER ENGINEERING INC. No.5610
SOUTH CAROLINA No.34207
7-7-17
TIDEWATER ENGINEERING, INC.
200 PLANTATION CHASE, SUITE 14
ST. SIMONS ISLAND, GEORGIA 31522
PHONE (912) 268-2164 FAX (912) 289-0361
DURBAN GROUP
106 Foster Avenue Charlotte, NC 28203
Tel. 704.469.7100

REV.	DATE:	DESCRIPTION	BY:

FAMILY DOLLAR
1145 WHITE HORSE ROAD
GREENVILLE, SC 29605

EX. CONDITIONS/DEMOLITION PLAN

DRAWN: pss
APPROVED: pss
DATE: 6-1-17
PROJ#: 17-016
SCALE: AS SHOWN