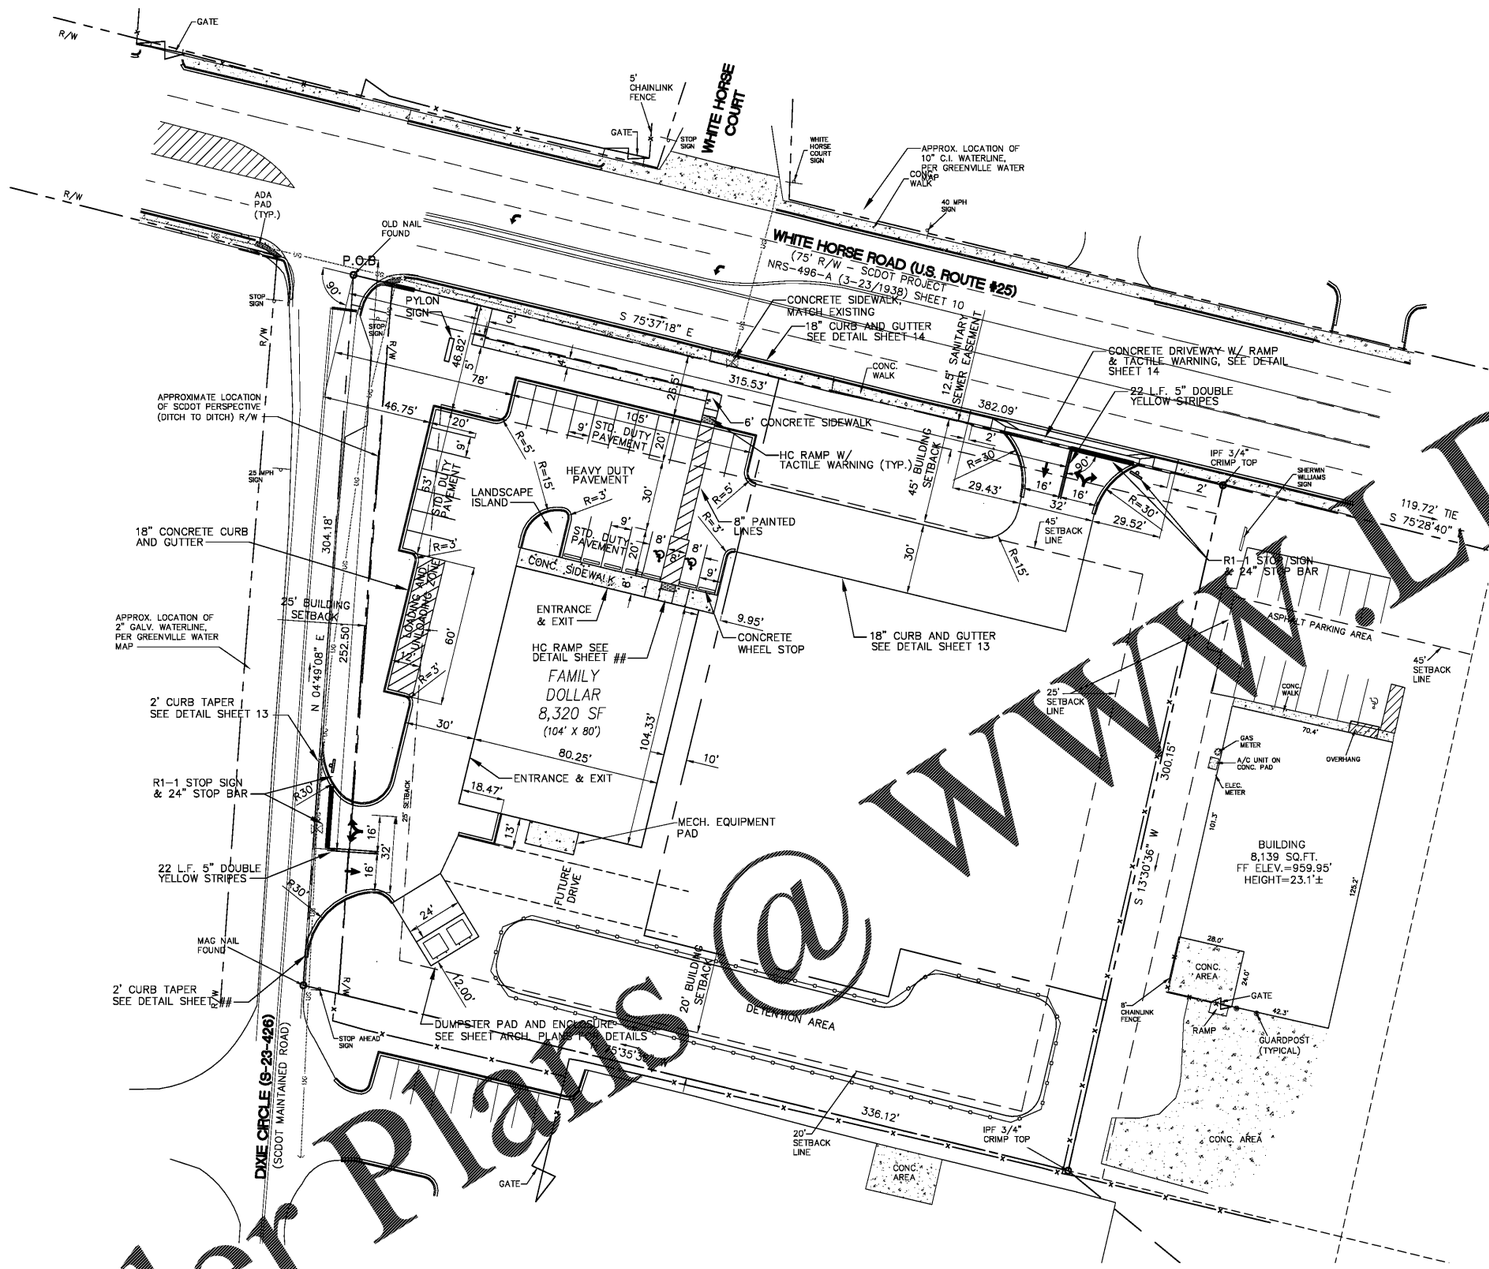

CONTACT SCDOT PRIOR TO DOING ANY WORK IN RIGHT-OF-WAY

PARKING SUMMARY:

1 SPACE/333 SF REQUIRED.
8,320 SF / 333=24.98 : 25 SPACES REQUIRED
25 PARKING SPACES PROVIDED

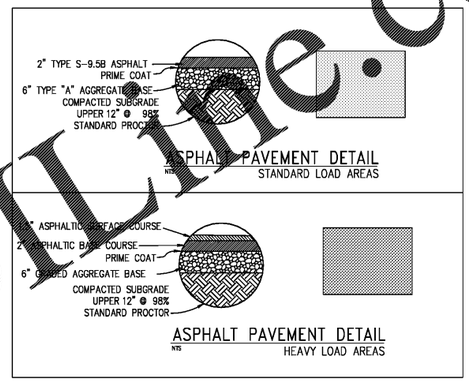

USE SCDOT APPROVED ASPHALT AND BASE

ASPHALT PAVEMENT SPECIFICATIONS

MISC. CONCRETE PAVEMENT SPECS:

DUMPSTER PAD AND APRON:

MINIMUM 6" THICK, 4,000 PSI CONCRETE SLAB OVER 6" GRADED AGGREGATE BASE

SIDEWALKS AND HVAC/UTILITY EQUIPMENT PADS:

MINIMUM 4" THICK, 4,000 PSI CONCRETE SLAB PLACE OVER 6" AGGREGATE BASE

FOR ALL PAVING AND SUBGRADE REQUIREMENTS REFER TO GEOTECHNICAL REPORT PREPARED BY NOVA ENGINEERING AND ENVIRONMENTAL, LLC PROJECT NO. 10119-2017001, DATED APRIL 12, 2017

GRAPHIC SCALE
0 30 45 60
(IN FEET)
1"=30'

Order Plans@www.LDLife.com
South Carolina 811

TIDEWATER ENGINEERING INC. No.5610 CERTIFICATE OF AUTHORIZATION

SOUTH CAROLINA PROFESSIONAL ENGINEER 27507 PAUL S. SCHMIDT 7-7-17

TIDEWATER ENGINEERING, INC.
200 PLANTATION CHASE, SUITE 14
ST. SIMONS ISLAND, GEORGIA 31522
PHONE (912) 268-2164 FAX (912) 289-0361

DURBAN group
106 Foster Avenue Charlotte, NC 28203 Tel 704.469.7100

REV.	DATE:	BY:	DESCRIPTION

FAMILY DOLLAR
1145 WHITE HORSE ROAD
GREENVILLE, SC 29605

STAKING PLAN

DRAWN:	pss
APPROVED:	pss
DATE:	6-1-17
PROJ#:	17-016
SCALE:	AS SHOWN

SHEET 4 OF 14