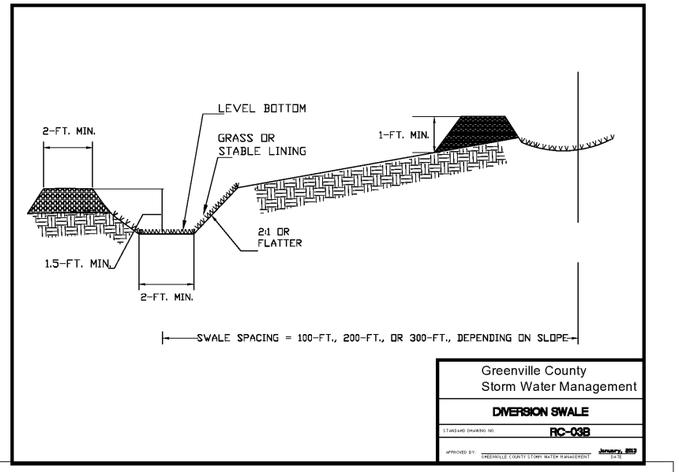

Greenville County
Storm Water Management

DIVERSION SWALE

STANDARD DRAWING NO. RC-03B

APPROVED BY: GREENVILLE COUNTY STORM WATER MANAGEMENT — January, 2013 DATE

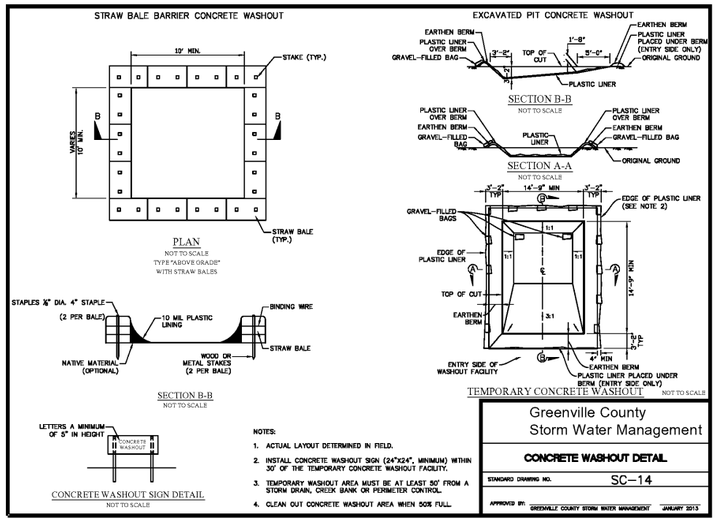

Greenville County
Storm Water Management

CONCRETE WASHOUT DETAIL

STANDARD DRAWING NO. SC-14

APPROVED BY: GREENVILLE COUNTY STORM WATER MANAGEMENT — JANUARY 2013 DATE

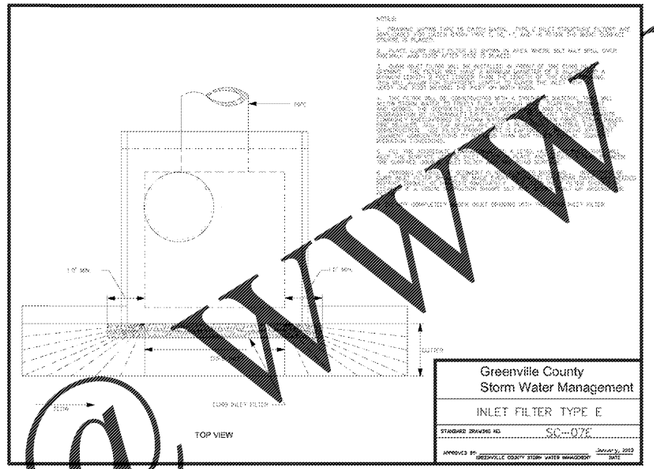

Greenville County
Storm Water Management

INLET FILTER TYPE E

STANDARD DRAWING NO. SC-07E

APPROVED BY: GREENVILLE COUNTY STORM WATER MANAGEMENT — January, 2013 DATE

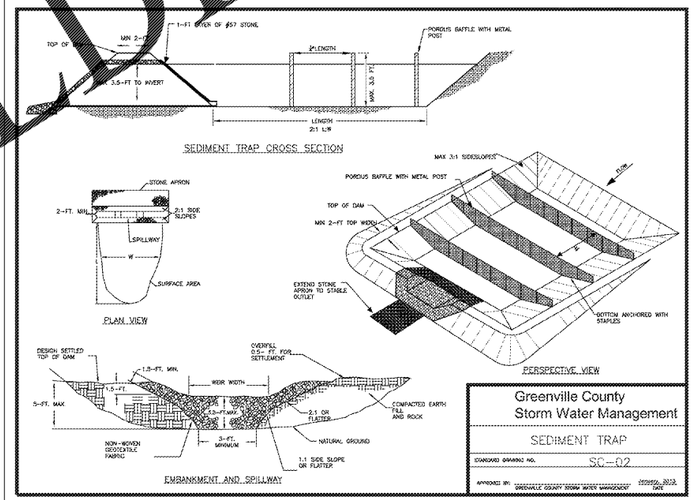

Greenville County
Storm Water Management

SEDIMENT TRAP

STANDARD DRAWING NO. SC-02

APPROVED BY: GREENVILLE COUNTY STORM WATER MANAGEMENT — January, 2013 DATE

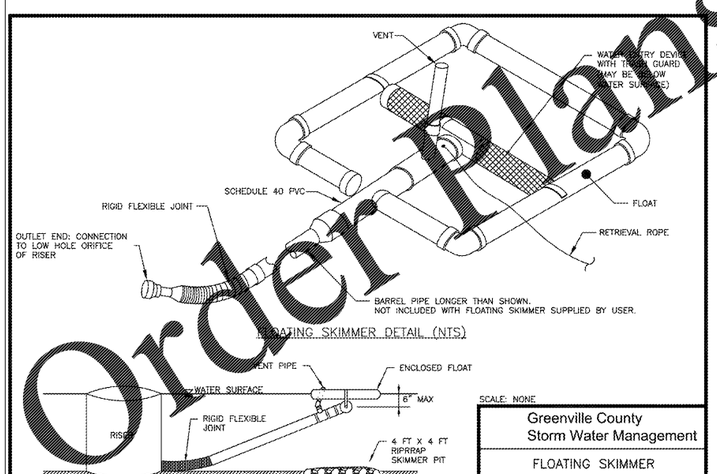

SCALE: NONE

Greenville County
Storm Water Management

FLOATING SKIMMER

STANDARD DRAWING NO. SC-10

APPROVED BY: GREENVILLE COUNTY STORM WATER MANAGEMENT — January, 2013 DATE

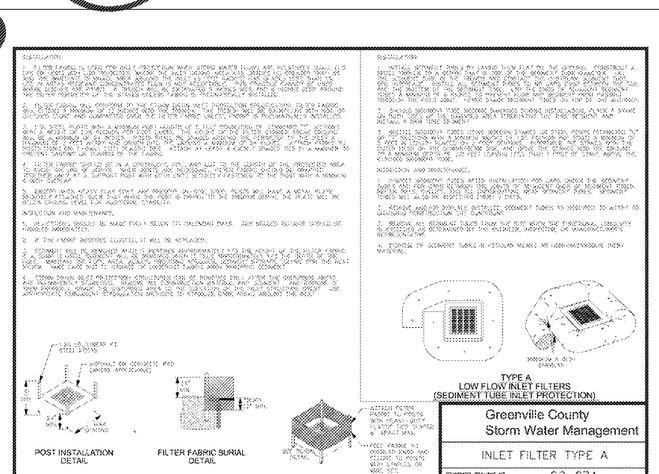

Greenville County
Storm Water Management

INLET FILTER TYPE A

STANDARD DRAWING NO. SC-07A

APPROVED BY: GREENVILLE COUNTY STORM WATER MANAGEMENT — January, 2013 DATE

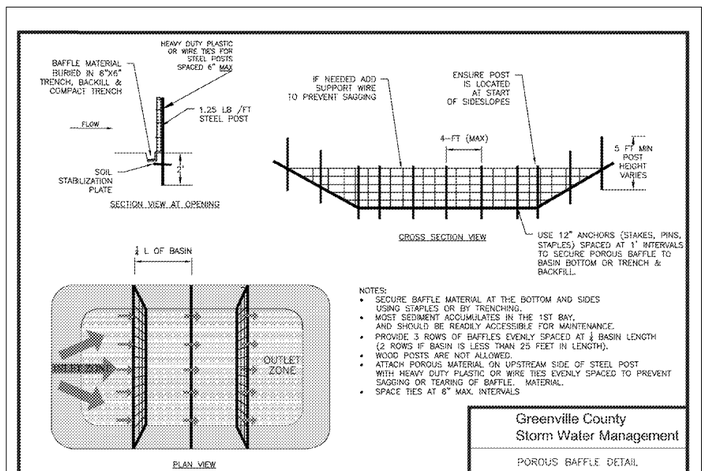

Greenville County
Storm Water Management

POROUS BAFFLE DETAIL

STANDARD DRAWING NO. SC-11

APPROVED BY: GREENVILLE COUNTY STORM WATER MANAGEMENT — JANUARY 2013

TIDEWATER ENGINEERING INC. No.5610

SOUTH CAROLINA PROFESSIONAL ENGINEER 24007 — 7-7-17

TIDEWATER ENGINEERING, INC.
200 PLANTATION CHASE, SUITE 14
ST. SIMONS ISLAND, GEORGIA 31522
PHONE (912) 268-2164 FAX (912) 289-0361

DURBAN GROUP
106 Foster Avenue Charlotte, NC 28203
Tel. 704.469.7100

REV.	DATE:	DESCRIPTION	BY:

FAMILY DOLLAR
1145 WHITE HORSE ROAD
GREENVILLE, SC 29605

EROSION CONTROL DETAILS 2

DRAWN: pss
APPROVED: pss
DATE: 6-1-17
PROJ#: 17-016
SCALE: AS SHOWN

SHEET 11 OF 14

www.LDILine.com
Order Plans @