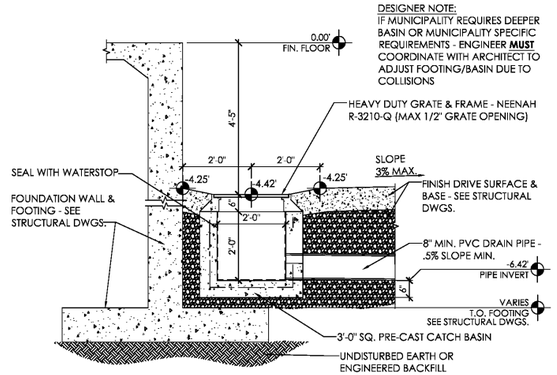

Truck Well Catch Basin

SCALE: NONE

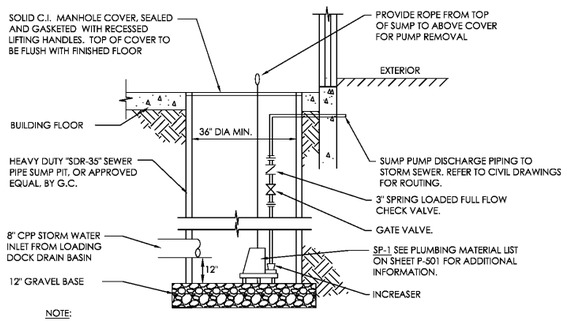

NOTE:

SUMP PIT DEPTH SHALL BE COORDINATED WITH THE SITE ENGINEER. CONSTRUCTION OF PIT SHALL MEET ALL LOCAL AND STATE CODES HAVING JURISDICTION, INCLUDING PUMP LIFT DEVICES WHERE REQUIRED FOR REMOVAL OF PUMP FOR MAINTENANCE OR REPLACEMENT. **PLUMBING CONTRACTOR TO VERIFY EXISTING STORM PIPING ELEVATION. IF EXISTING STORM PIPING ELEVATION DOES NOT WARRANT A PUMP, TRUCK DOCK DRAINAGE SHALL TIE DIRECTLY TO EXISTING STORM PIPING.**

Sump Pit and Pump Detail

SCALE: NONE

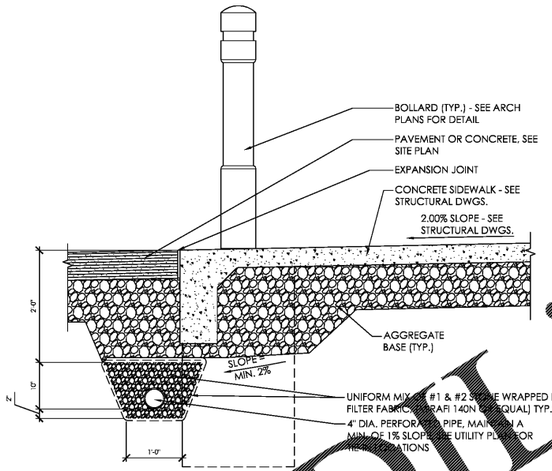

Perforated Underdrain Detail

SCALE: NONE

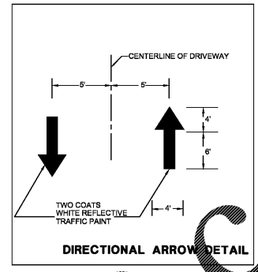

DIRECTIONAL ARROW DETAIL

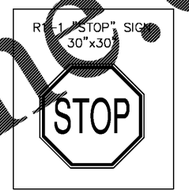

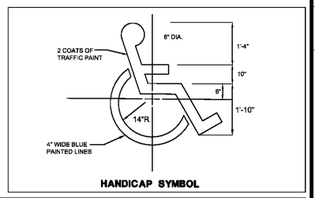

HANDICAP SYMBOL

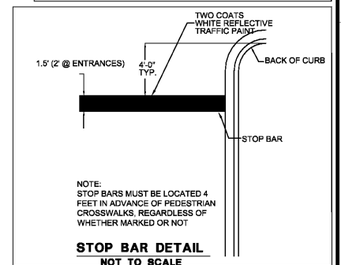

STOP BAR DETAIL
NOT TO SCALE

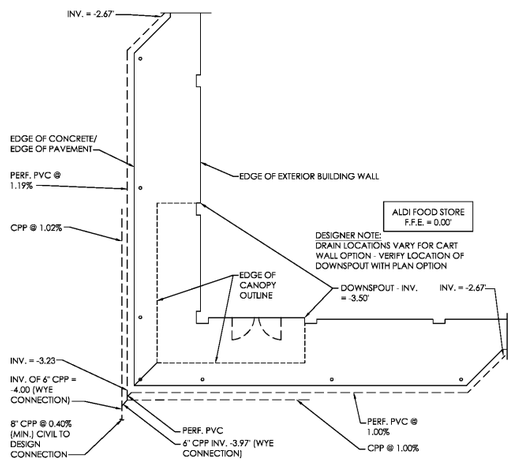

Typical Canopy Utility Detail (For Reference Only)

SCALE: NONE

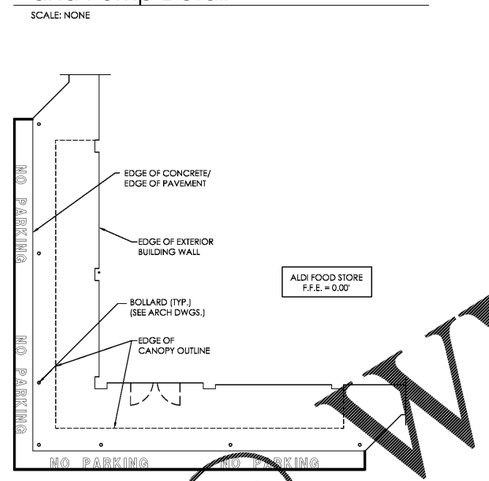

No Parking Detail (Plan View)

SCALE: NONE

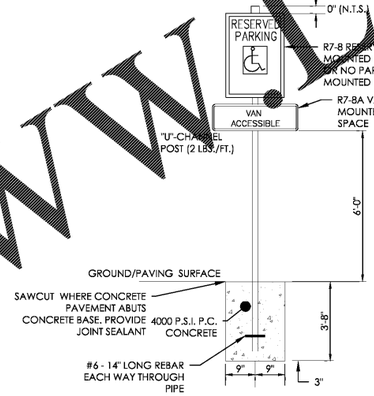

ACCESSIBLE SIGN POST INSTALLATION DETAIL
N.T.S

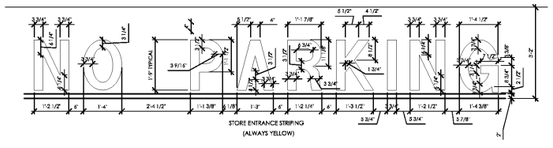

No Parking Detail

SCALE: NONE

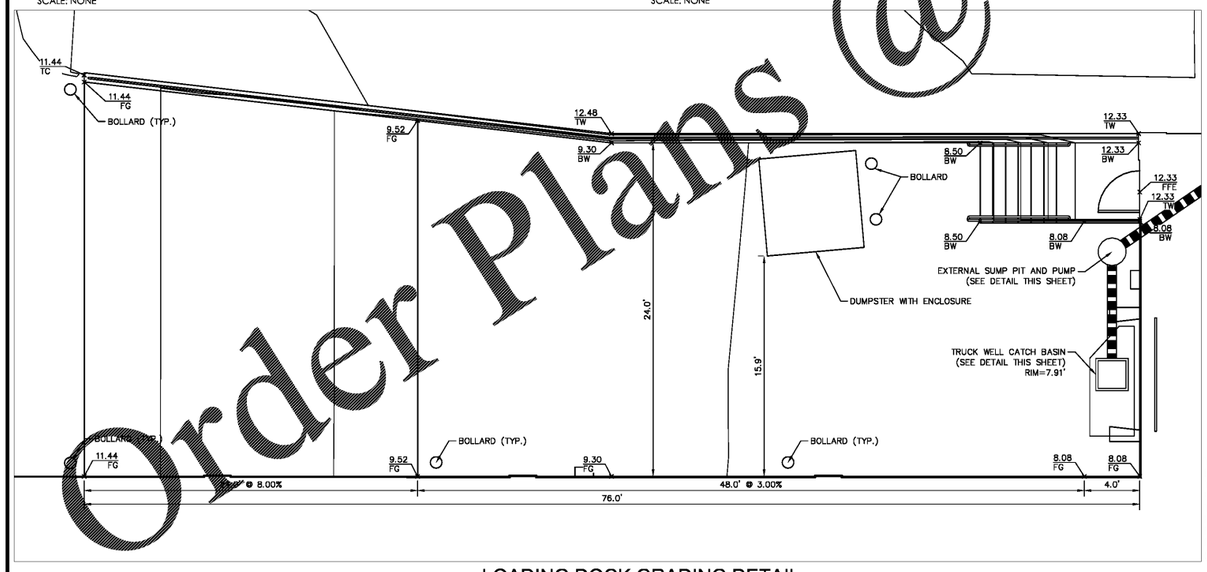

LOADING DOCK GRADING DETAIL
SCALE: 1"=5'

GRADING LEGEND

TC:	TOP OF CURB ELEVATION
BC:	BOTTOM OF CURB ELEVATION
TW:	TOP OF WALL ELEVATION
BW:	BOTTOM OF WALL ELEVATION
TS:	TOP OF SIDEWALK ELEVATION
P:	PAVEMENT ELEVATION
PAD:	CONCRETE PAD ELEVATION
FG:	FINISHED GRADE ELEVATION
(ME):	MATCH EXISTING ELEVATION

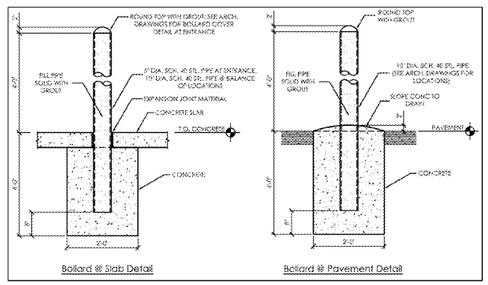

Loading Dock Bollard Detail (For Reference Only)

SCALE: NONE

DSC FILE #F07-004902-SP

Issued:		Date:
A	BID SET	08/23/17
B		
C		
D		

Revisions:		Date:
1	ADDRESSED CITY COMMENTS	05/11/2017
2	ADDRESSED CITY COMMENTS	07/11/2017
3		
4		
5		

COMMONWEALTH OF VIRGINIA
MARK R. BOYD
Lic. No. 040599
07/11/17
PROFESSIONAL ENGINEER

Seal

PROJECT ARCHITECT/ENGINEER DATE

PROJECT LEAD DATE

PROJECT DESIGNER DATE

Kimley»Horn

Kimley-Horn and Associates, Inc.

1700 Willow Lawn Drive, Suite 200
Richmond , Virginia 23230
(804) 673-3882

ALDI Inc.
804 Moorefield Park Drive, Suite 302
Richmond, Virginia 23236
(804) 594-5278

ALDI Inc.

Virginia Beach Blvd & Thalia Road

Virginia Beach, VA

Project Name & Location:

ALDI DETAILS

Drawing Name:

Date: 02/08/17	Project No. 113180024
Type:	
Drawn By: SMP	CS-502
Scale: As Noted	Drawing No.

Order Plans @ WWW.DLine.com